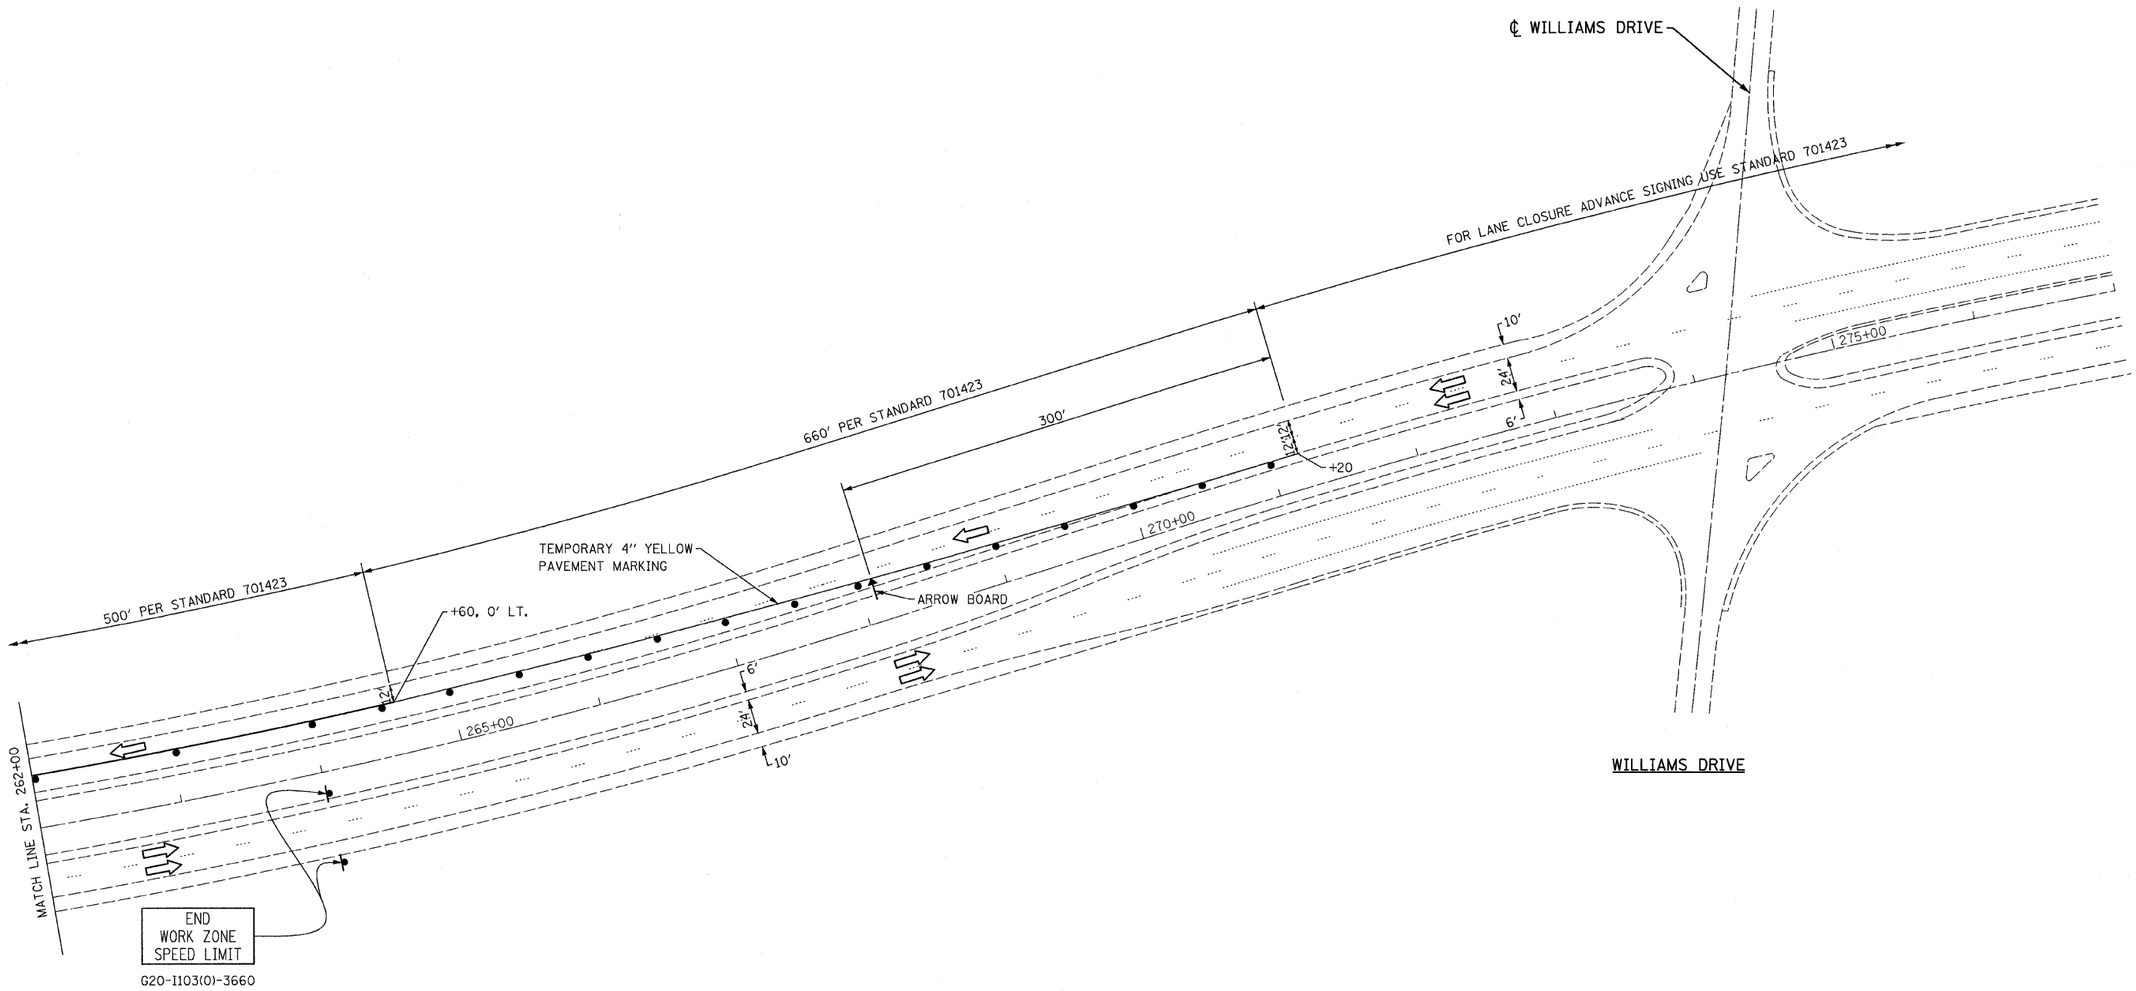

LEGEND

- PROPOSED HMA SURFACE REMOVAL, 2"
  HMA SURFACE COURSE, MIX 'C', N50, 2"
- TEMPORARY CONCRETE BARRIER
- IMPACT ATTENUATOR, TEMPORARY (NON-REDIRECTIVE), TEST LEVEL 3
- TRAFFIC FLOW ARROW
- WORK ZONE

MOT 06

FILE NAME = D264H22-sht-Stage2-03.dgn	CHRISTIAN-ROGE & ASSOCIATES, INC.	DESIGNED - E.M.	REVISED -
PLOT DATE = 1/24/2012	ENGINEERS-PLANNERS-SURVEYORS	DRAWN - B.K.	REVISED -
PLOT SCALE = 50.0000 ' / IN.	211 WEST WACKER DRIVE	CHECKED - M.P.	REVISED -
	CHICAGO, ILLINOIS 60606	DATE - DECEMBER 2011	REVISED -
	PHONE: (312)372-2023 FAX: (312)372-5274		

STATE OF ILLINOIS
DEPARTMENT OF TRANSPORTATION

TRAFFIC CONTROL AND PROTECTION PLAN
IL 251 AT NORTH KINNIKINNICK BRIDGE
STAGE II

SCALE: | SHEET NO. OF SHEETS | STA. TO STA.

F.A.P. RTE.	SECTION	COUNTY	TOTAL SHEETS	SHEET NO.
738	(5B-1)M-1	WINNEBAGO	24	10
		CONTRACT NO. 64H22		
	ILLINOIS			

ORIGINAL SURVEY	SURVEYED	BY	DATE
NOTE BOOK	PLOTTED		
NO.	TEMPLATE		
	AREAS		
	AREAS CHECKED		

FINAL SURVEY	SURVEYED	BY	DATE
NOTE BOOK	PLOTTED		
	TEMPLATE		
	AREAS		
NO.	AREAS CHECKED		