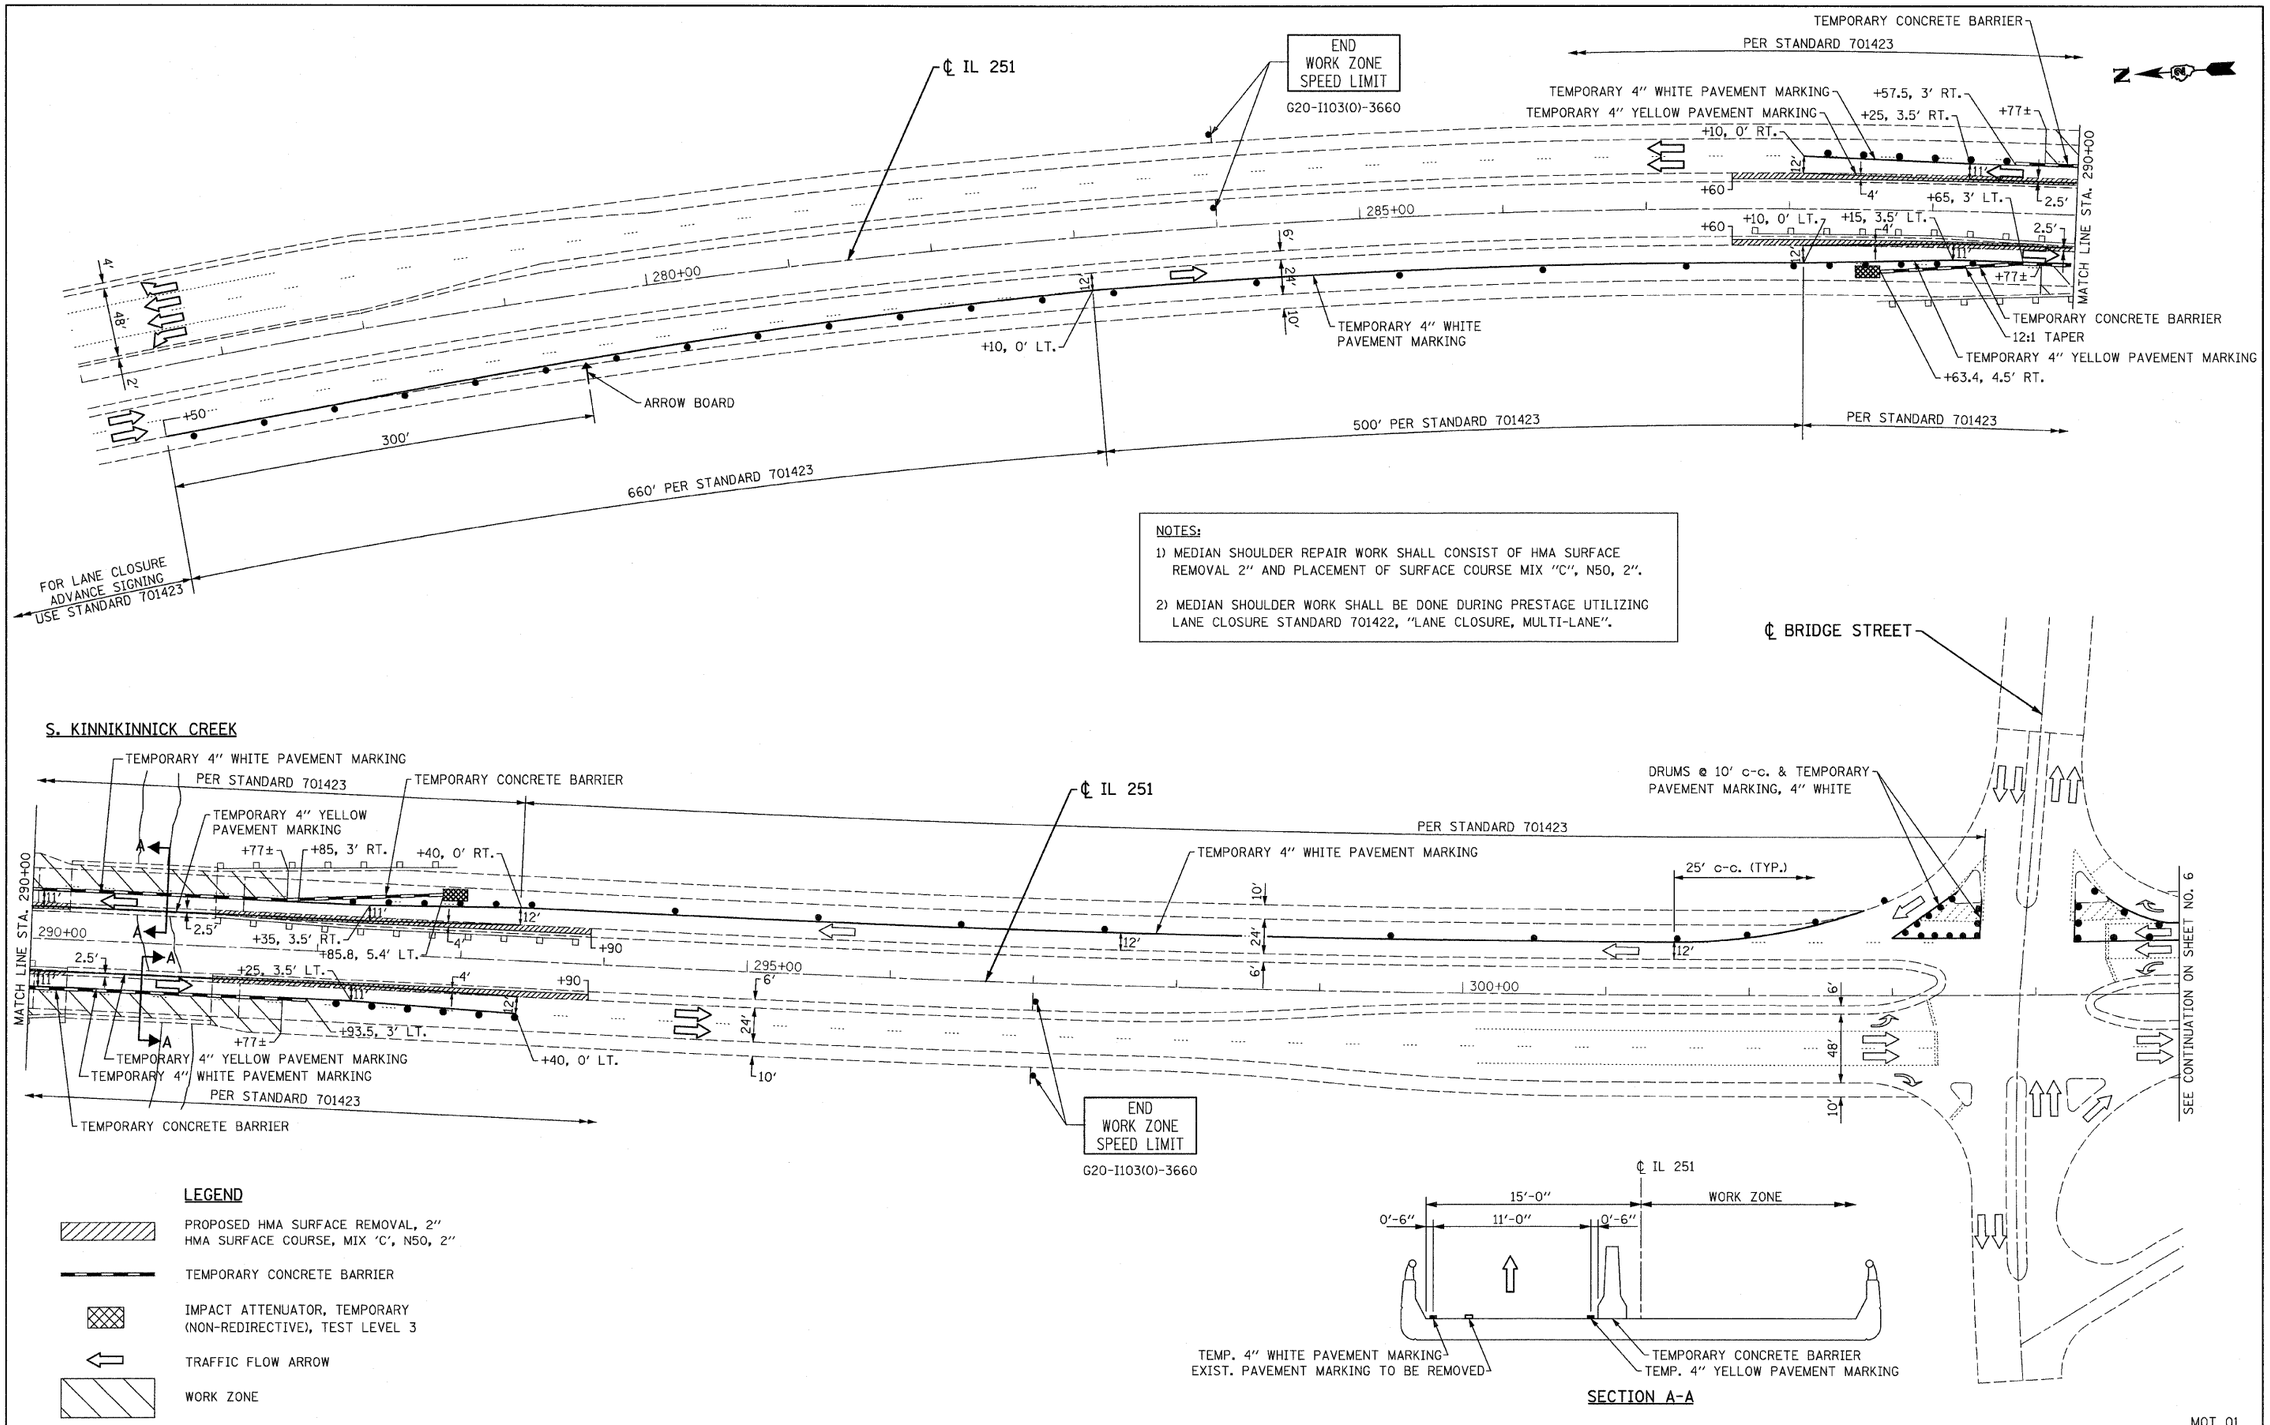

NOTES:

1) MEDIAN SHOULDER REPAIR WORK SHALL CONSIST OF HMA SURFACE REMOVAL 2" AND PLACEMENT OF SURFACE COURSE MIX "C", N50, 2".

2) MEDIAN SHOULDER WORK SHALL BE DONE DURING PRESTAGE UTILIZING LANE CLOSURE STANDARD 701422, "LANE CLOSURE, MULTI-LANE".

LEGEND

- PROPOSED HMA SURFACE REMOVAL, 2" HMA SURFACE COURSE, MIX 'C', N50, 2"
- TEMPORARY CONCRETE BARRIER
- IMPACT ATTENUATOR, TEMPORARY (NON-REDIRECTIVE), TEST LEVEL 3
- TRAFFIC FLOW ARROW
- WORK ZONE

MOT 01

FILE NAME =D264H23-sht-Stage1-01.dgn PLOT DATE =1/24/2012 PLOT SCALE=50.000000 ' / IN.	CHRISTIAN-ROGE & ASSOCIATES, INC. ENGINEERS-PLANNERS-SURVEYORS 211 WEST WACKER DRIVE CHICAGO, ILLINOIS 60606 PHONE: (312)372-2023 FAX: (312)372-5274	DESIGNED - E.M. DRAWN - B.K. CHECKED - M.P. DATE - DECEMBER 2011	REVISED - REVISED - REVISED - REVISED -	STATE OF ILLINOIS DEPARTMENT OF TRANSPORTATION	TRAFFIC CONTROL AND PROTECTION PLAN IL 251 AT SOUTH KINNIKINNICK BRIDGE STAGE I SCALE: SHEET NO. OF SHEETS STA. TO STA.	F.A.P. RTE. 738	SECTION (5B-2)M	COUNTY WINNEBAGO	TOTAL SHEETS 22	SHEET NO. 5
								CONTRACT NO. 64H23		
								ILLINOIS		