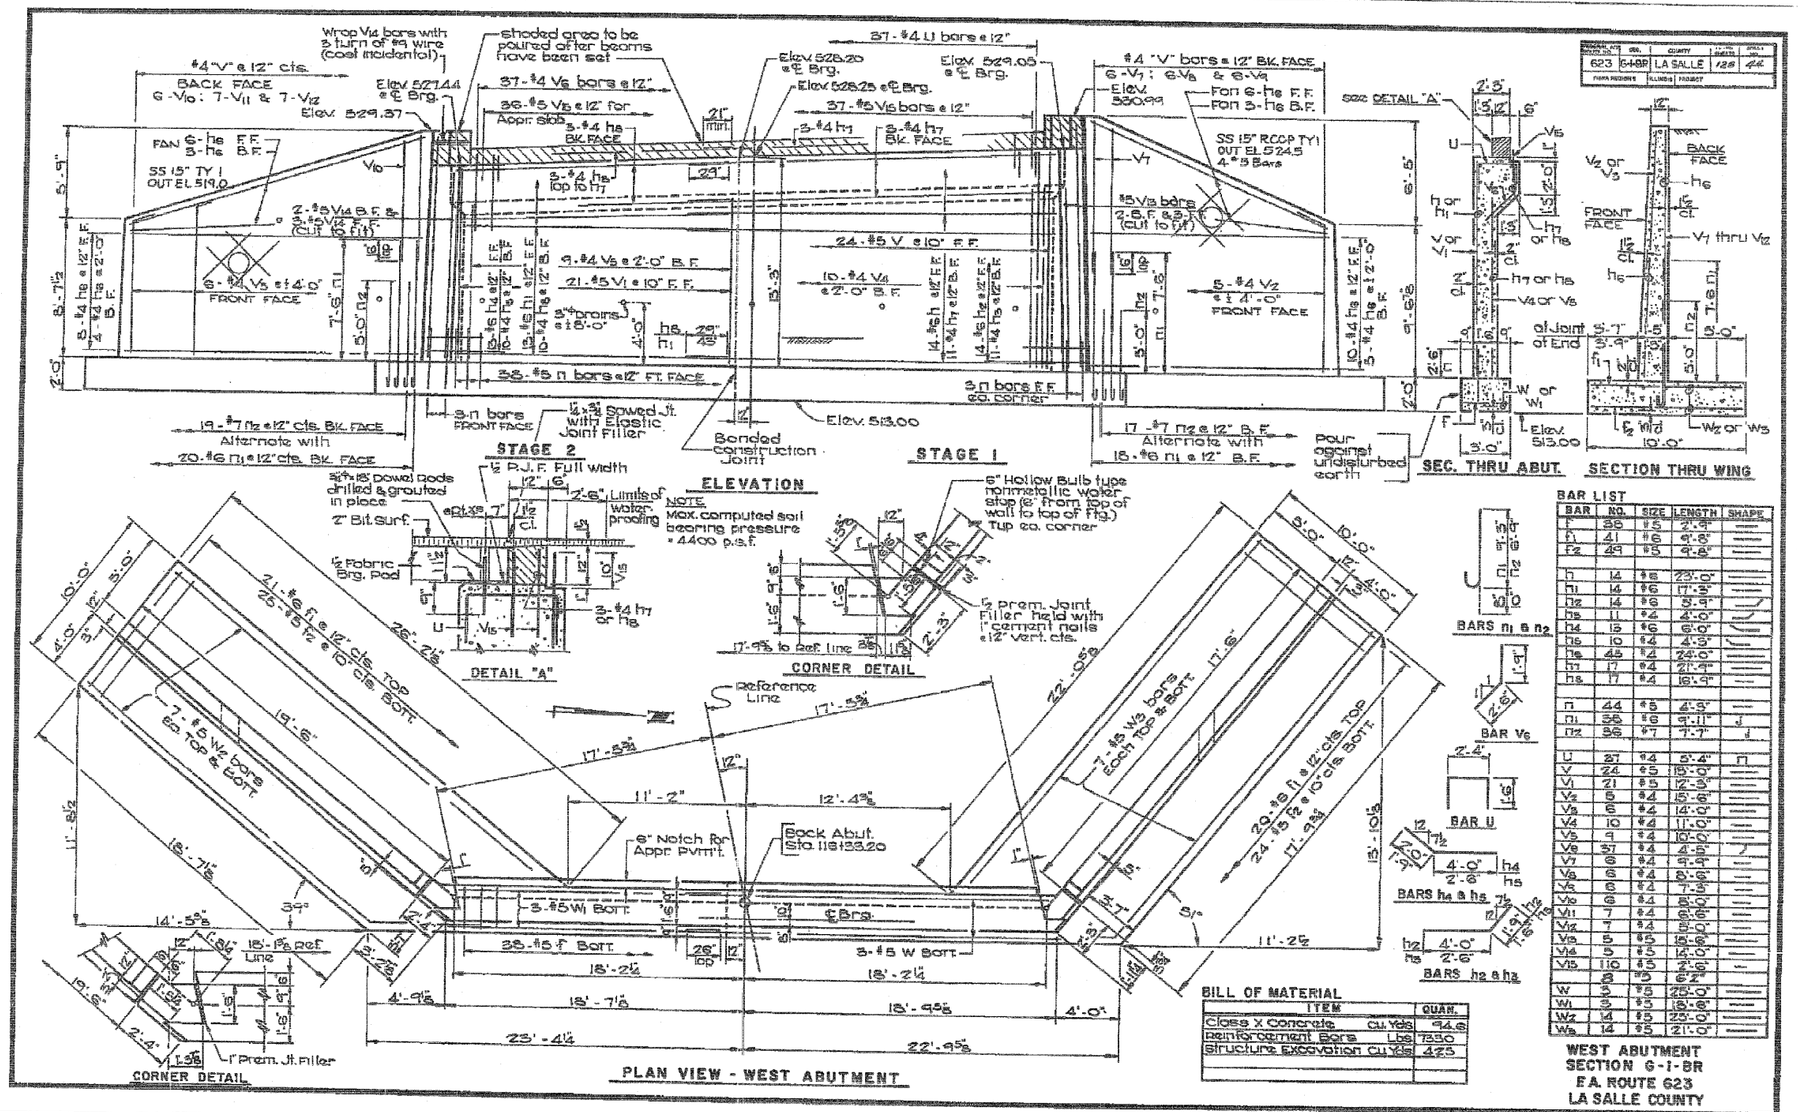

BAR	NO.	SIZE	LENGTH	SHAPE
f	38	#5	2'-9"	
f1	41	#6	9'-8"	
f2	49	#5	9'-8"	
h	14	#6	23'-0"	
h1	14	#6	17'-3"	
h2	14	#6	5'-9"	
h3	11	#4	4'-0"	
h4	13	#6	6'-0"	
h5	10	#4	4'-3"	
h6	45	#4	24'-0"	
h7	17	#4	21'-9"	
h8	17	#4	16'-9"	
n	44	#5	4'-3"	
n1	38	#6	9'-11"	J
n2	36	#7	7'-7"	J
U	37	#4	5'-4"	n
V	24	#5	15'-0"	
V1	21	#5	12'-3"	
V2	5	#4	15'-6"	
V3	6	#4	14'-0"	
V4	10	#4	11'-0"	
V5	9	#4	10'-0"	
V6	37	#4	4'-5"	
V7	6	#4	9'-9"	
V8	6	#4	8'-6"	
V9	6	#4	7'-3"	
V10	6	#4	8'-0"	
V11	7	#4	6'-6"	
V12	7	#4	5'-0"	
V13	5	#5	15'-6"	
V14	5	#5	14'-0"	
V15	110	#5	2'-6"	
	8	#5	6'-2"	
W	3	#5	25'-0"	
W1	3	#5	18'-6"	
W2	14	#5	25'-0"	
W3	14	#5	21'-0"	

BILL OF MATERIAL

ITEM		QUAN.
Class X Concrete	Cu. Yds.	94.6
Reinforcement Bars	Lbs.	7330
Structure Excavation	Cu. Yds.	425

WEST ABUTMENT
SECTION G-1-BR
F.A. ROUTE 623
LA SALLE COUNTY
STA. 116+45.0
BRIDGE SHEET 5 OF 6

FOR INFORMATIONAL USE ONLY

Farnsworth GROUP, INC.
2709 McGraw Drive
Bloomington, Illinois 61704
309/663-8435, 309/663-1571 fax

	DESIGNED - JML	REVISED
	CHECKED - MSW	REVISED
	DRAWN - DJM	REVISED
DATE - 11/07/11	CHECKED - MSW	REVISED

STATE OF ILLINOIS
DEPARTMENT OF TRANSPORTATION

EXISTING PLANS
STRUCTURE NO. 050-0184
SHEET NO. B19 OF 20 SHEETS

F.A.P. RTE.	SECTION	COUNTY	TOTAL SHEETS	SHEET NO.
623	(G-1) BR-2	LASALLE	48	35
		CONTRACT NO. 66972		
		ILLINOIS FED. AID PROJECT		

24-8559