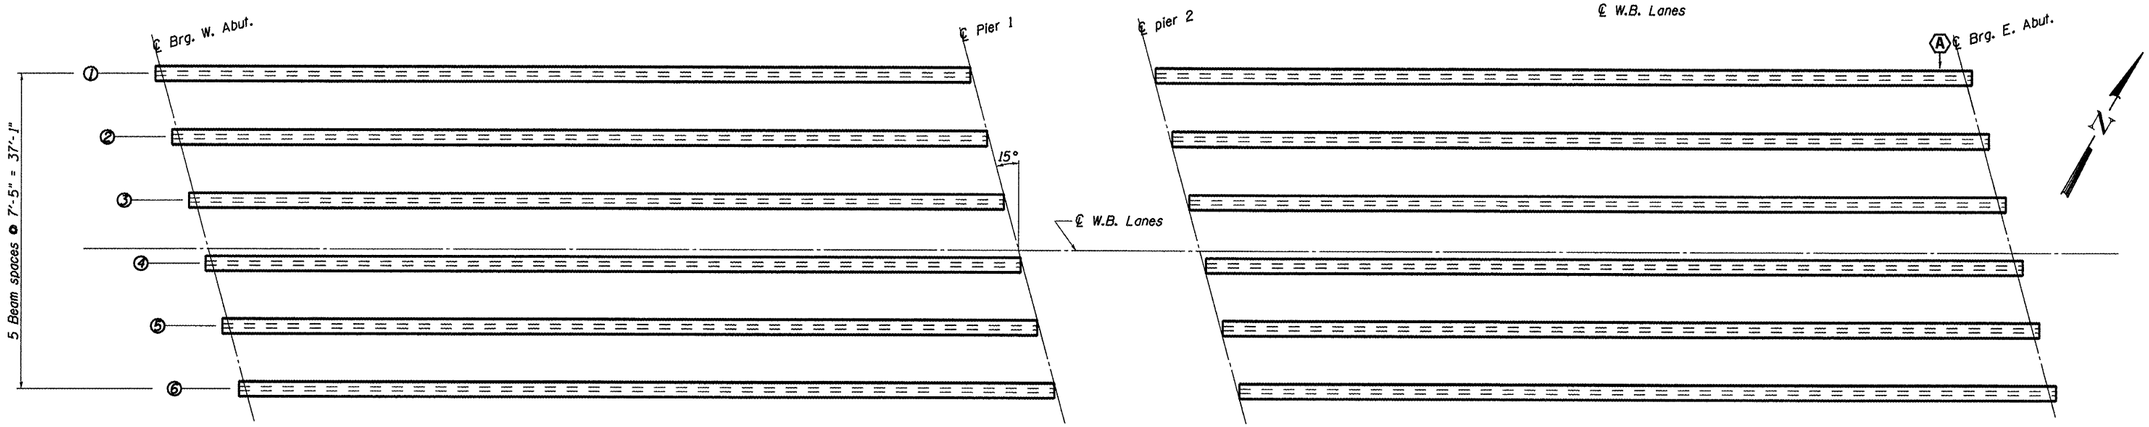

FRAMING PLAN

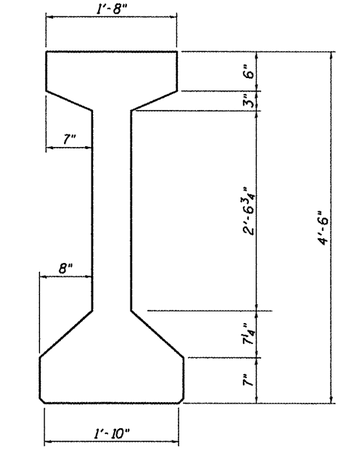

PPC I-BEAM 54"

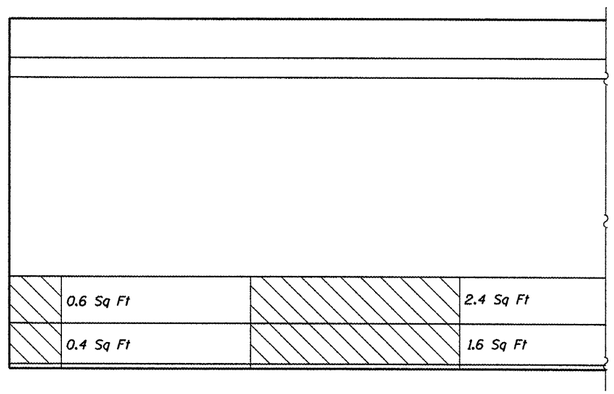

BEAM 1
Ⓐ

STRUCTURAL REPAIR OF CONCRETE
(DEPTH EQUAL TO OR LESS THAN 5")

BILL OF MATERIAL

Item	Unit	Total
STRUCTURAL REPIAR OF CONCRETE (DEPTH EQUAL TO OR LESS THAN 5")	Sq Ft	5

FILE NAME = c:\pw_work\pwidot\pately.j\d0268311\D366B49-sht-details.dgn	USER NAME = pately.j	DESIGNED - RON WOODSHANK	REVISED -
		DRAWN - RON WOODSHANK	REVISED -
	PLOT SCALE = 100.0 '/ in.	CHECKED -	REVISED -
	PLOT DATE = 2/16/2012	DATE -	REVISED -

STATE OF ILLINOIS
DEPARTMENT OF TRANSPORTATION

BEAM END REPAIR
FOR STRUCTURE NO. 006-0151 (E.B.)

SCALE: | SHEET 13 OF 14 SHEETS | STA. 1020+87.79 TO STA. 1023+79.79

F.A.I. RTE.	SECTION	COUNTY	TOTAL SHEETS	SHEET NO.
80	(06-4BR-1)I	BUREAU	40	39
		CONTRACT NO. 66B49		
	ILLINOIS	FED. AID PROJECT		