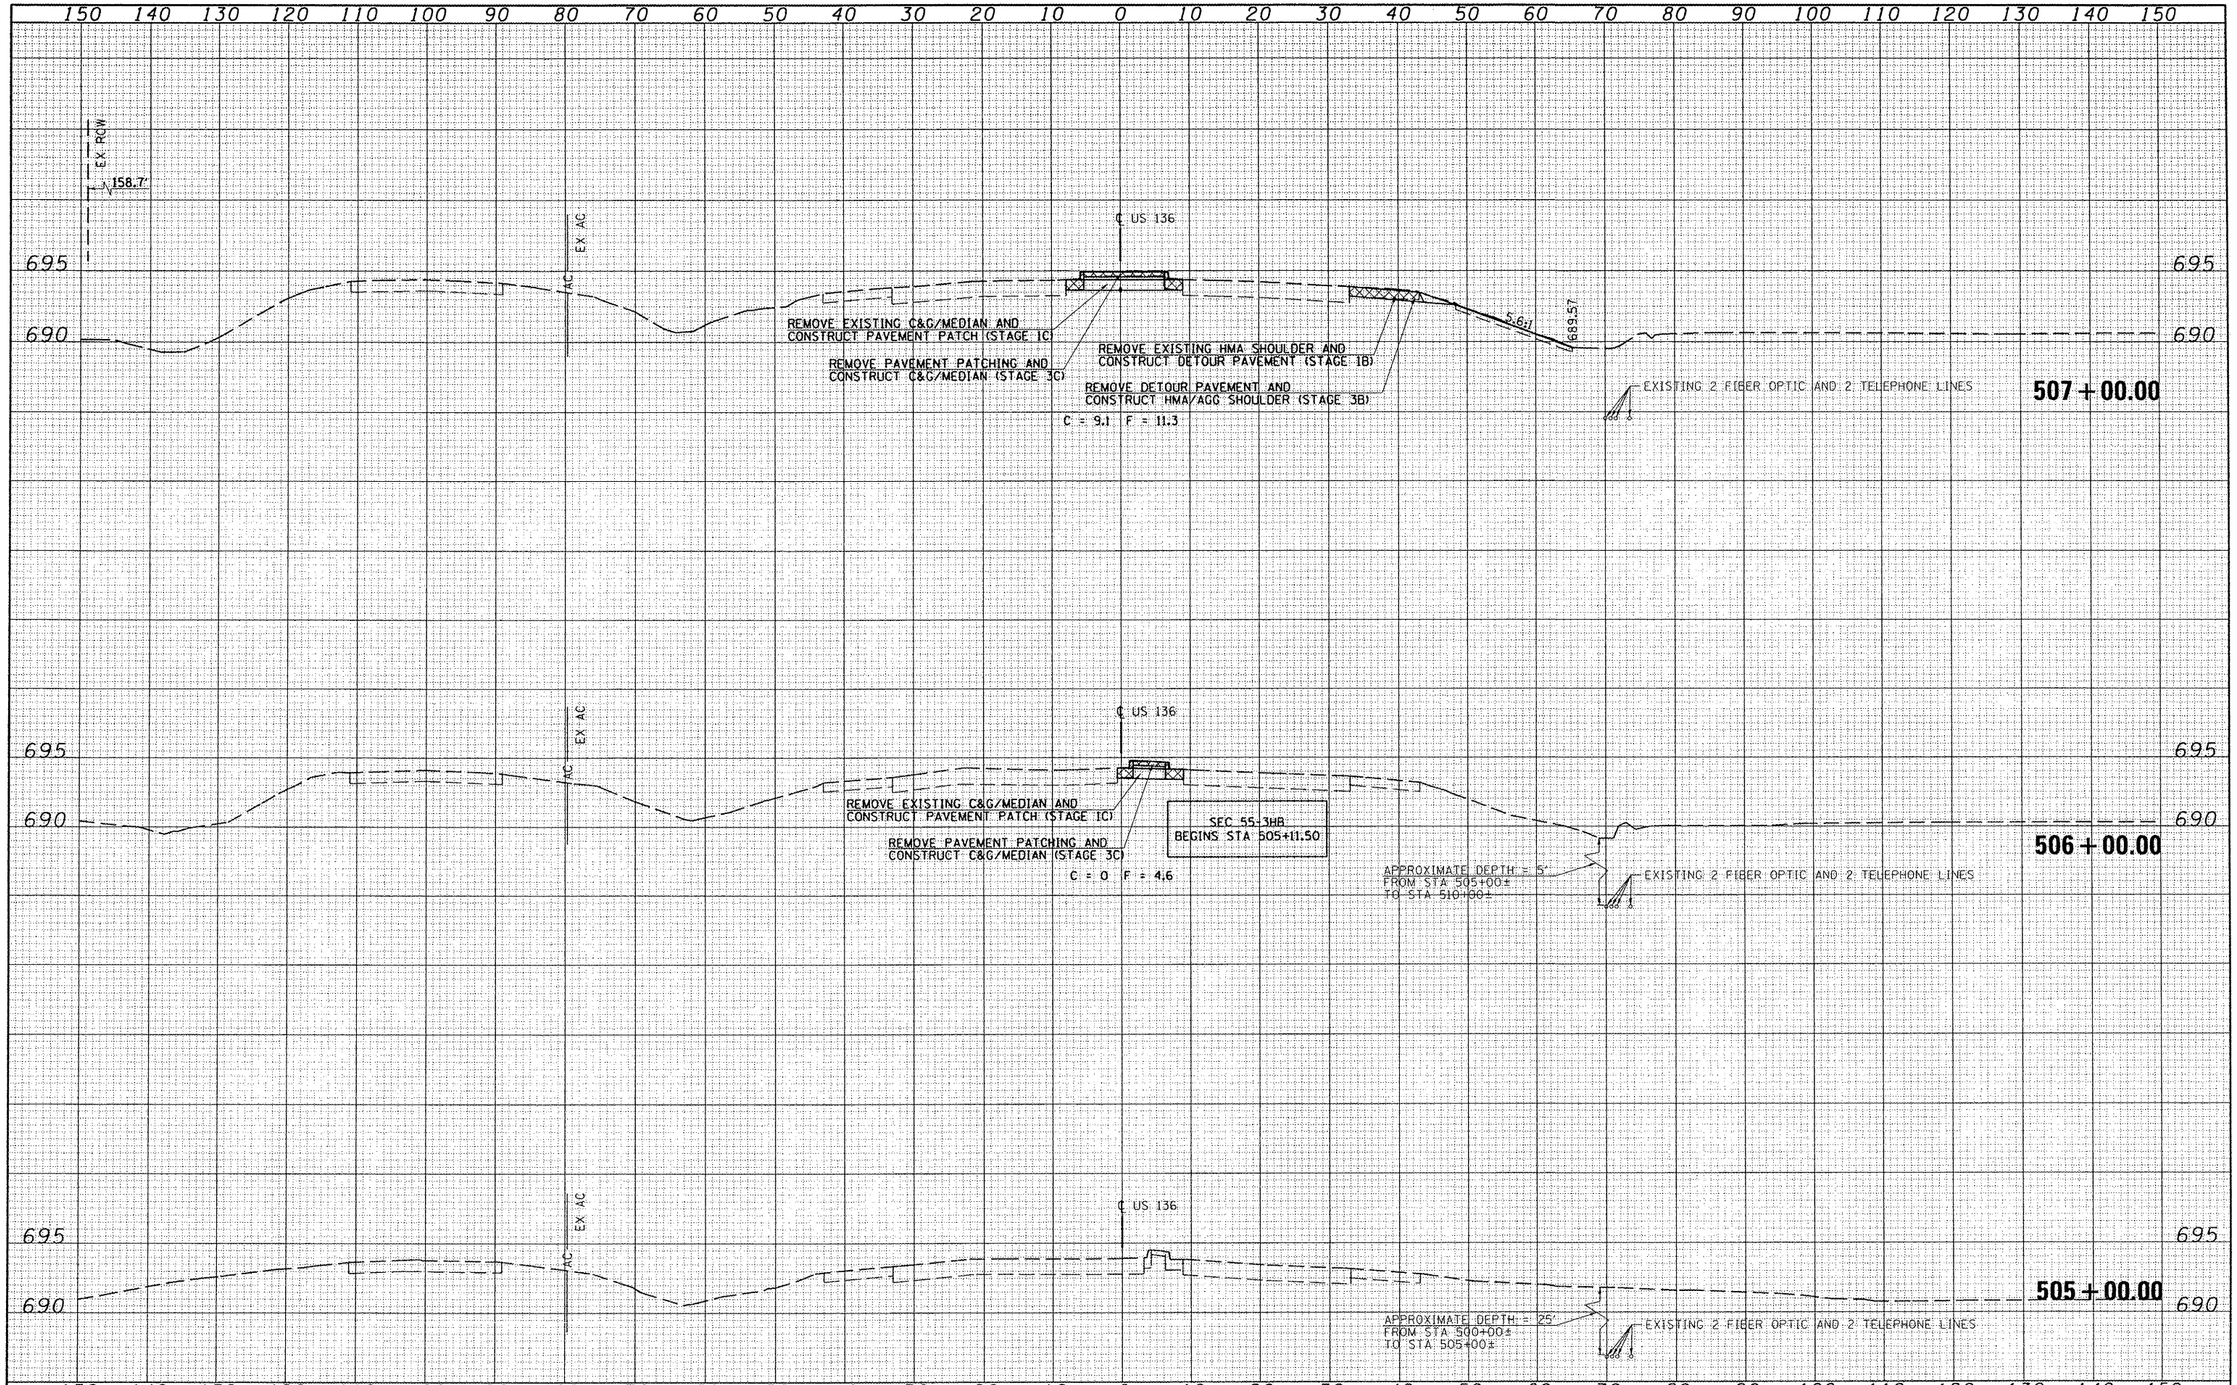

FINAL SURVEY	BY	DATE
NOTE BOOK	SURVEYED	
	PLOTTED	
	TEMPLATE	
	AREAS	
NO.	AREAS CHECKED	

ORIGINAL SURVEY	BY	DATE
NOTE BOOK	SURVEYED	
	PLOTTED	
	TEMPLATE	
	AREAS	
NO.	AREAS CHECKED	

FILE NAME = v:\transportation\2891\us136plans\US136xsheets.dgn	USER NAME = tdarr	DESIGNED -	REVISED -
		DRAWN -	REVISED -
	PLOT SCALE = 20.00 ' / IN.	CHECKED -	REVISED -
	PLOT DATE = 8/23/2011	DATE -	REVISED -

STATE OF ILLINOIS
DEPARTMENT OF TRANSPORTATION

FAP 315 (US RTE 136)
ROADWAY CROSS SECTIONS

SCALE: | SHEET NO. 1 OF 11 SHEETS | STA. 505+00.00 TO STA. 507+00.00

F.A.P. RTE.	SECTION	COUNTY	TOTAL SHEETS	SHEET NO.
315	55-3HB	McDONOUGH	103	84

CONTRACT NO. 68A40

ILLINOIS FED. AID PROJECT