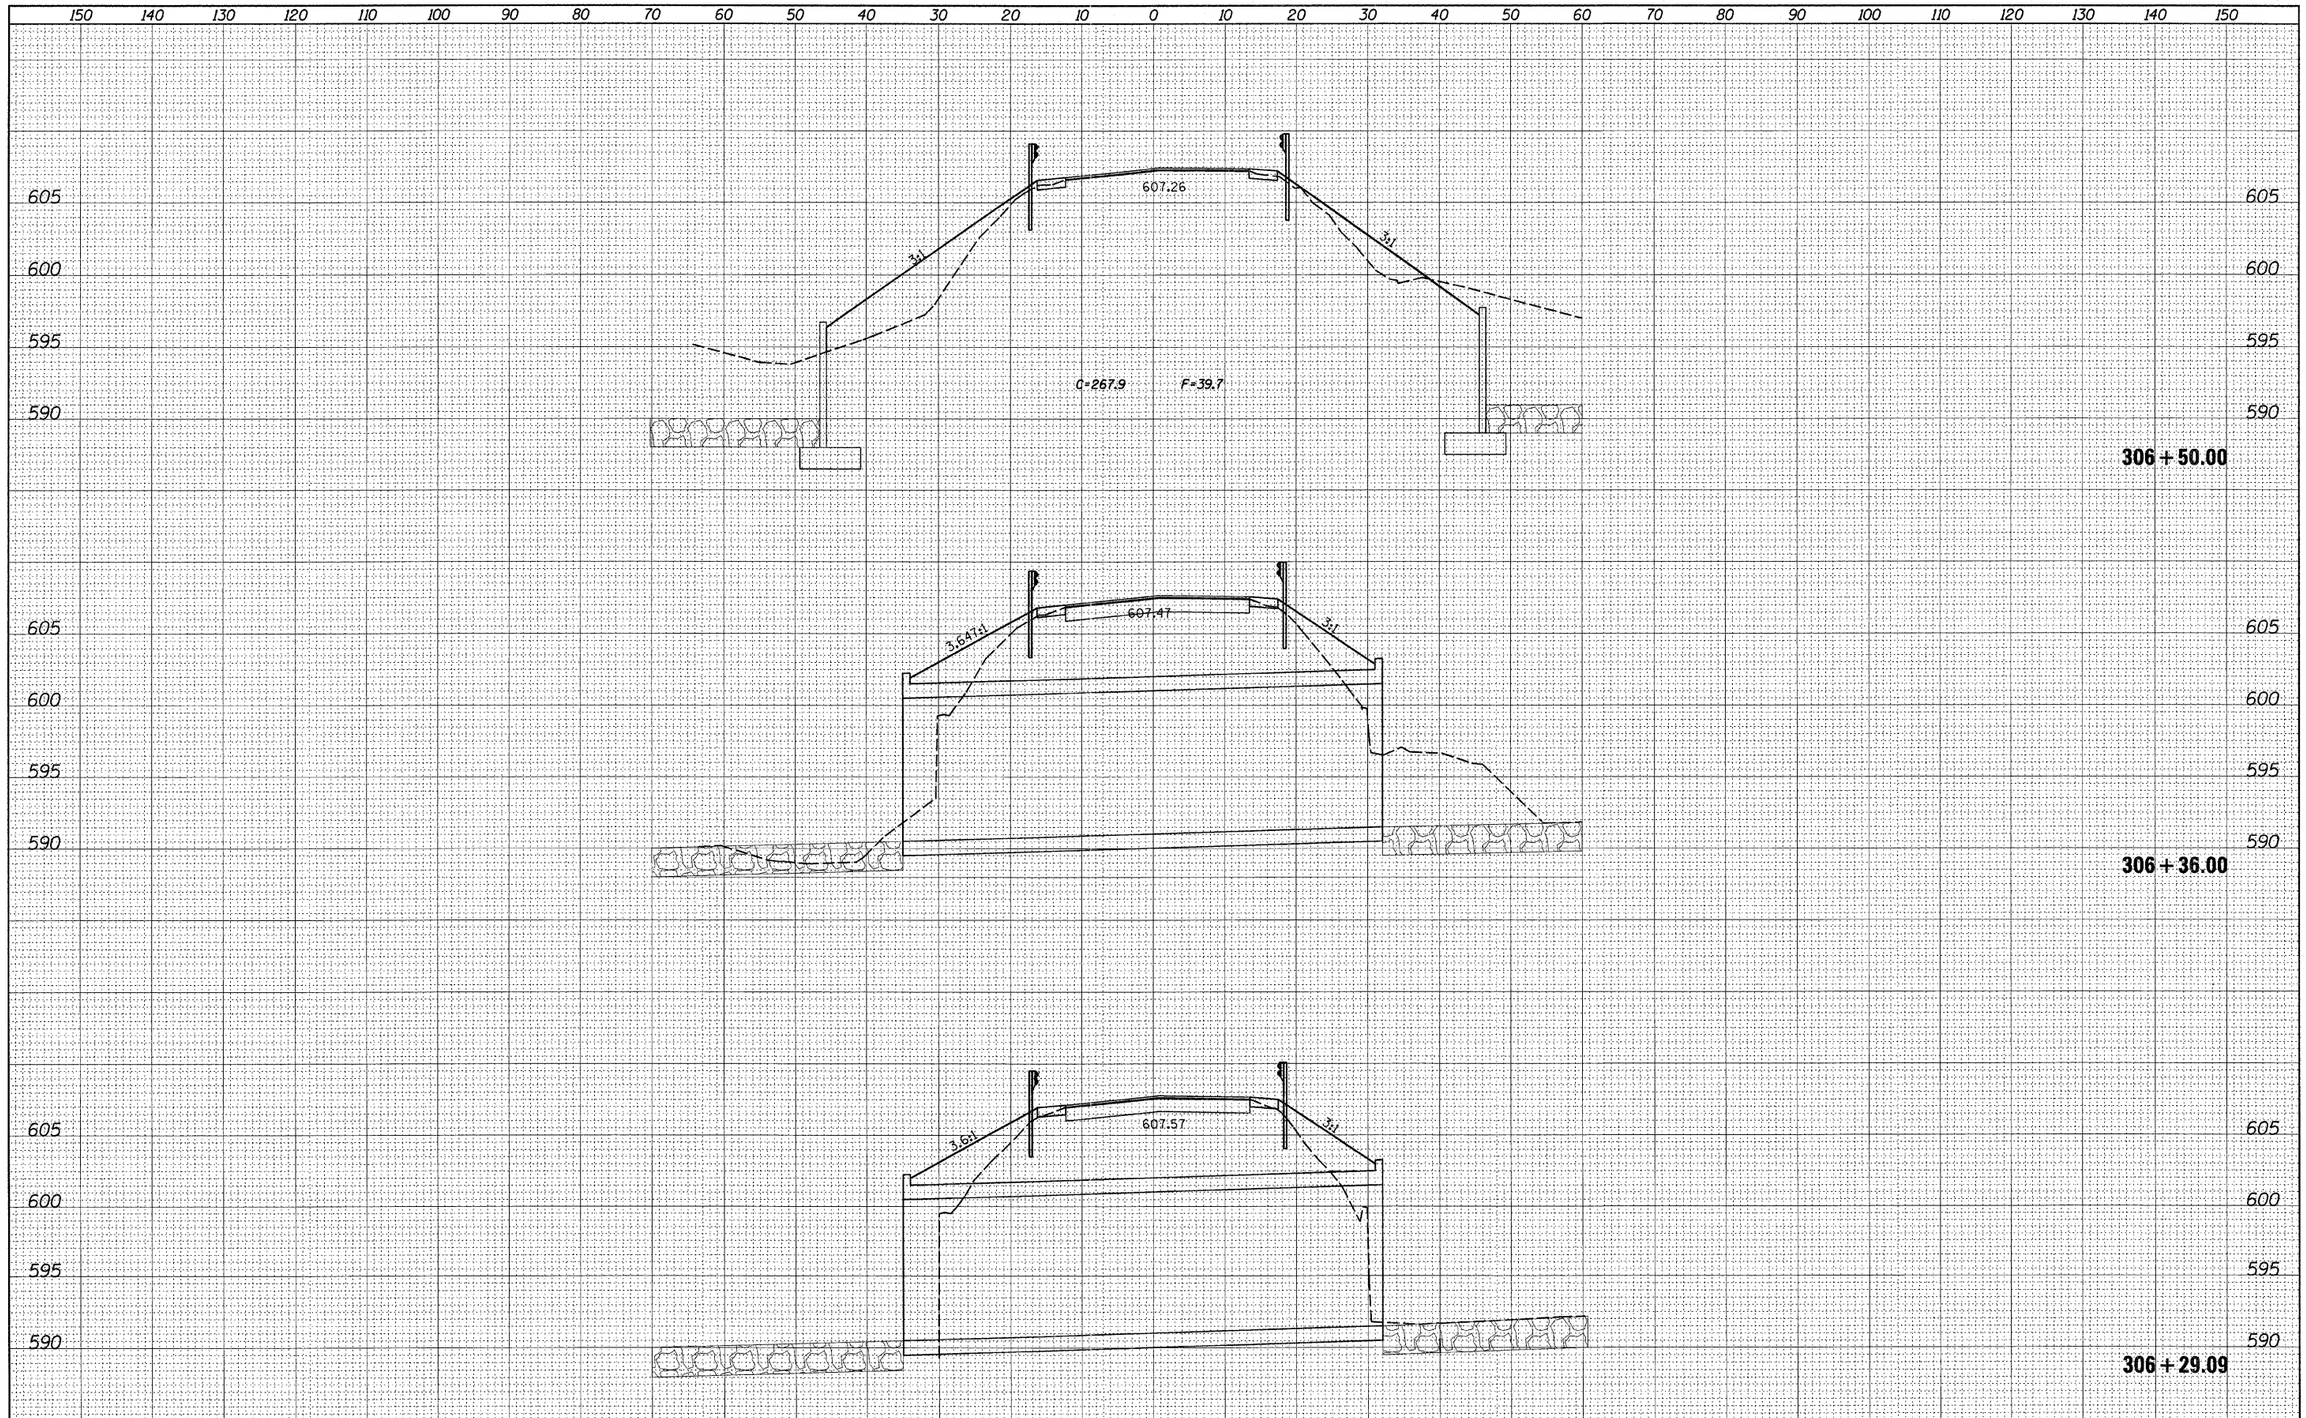

FILE NAME = c:\pw_work\pwidot\hemmenje\d0123821\D74252-sht-xssht-westculvert.dgn	USER NAME = hemmenje	DESIGNED -	REVISED -	**STATE OF ILLINOIS DEPARTMENT OF TRANSPORTATION**	**CROSS SECTIONS SN 018-8650**
		DRAWN -	REVISED -		
	PLOT SCALE = 10.0000 ' / in.	CHECKED -	REVISED -		
	PLOT DATE = 5/4/2011	DATE -	REVISED -		SCALE: SHEET NO. OF SHEETS STA. 306+29.09 STA. 306+50.00

F.A.P. RTE.	SECTION	COUNTY	TOTAL SHEETS	SHEET NO.
•	(108, 109, 110)RS-3	CUMBERLAND	56	47
		CONTRACT NO. 74252		
	ILLINOIS FED. AID PROJECT			

• 828, 773