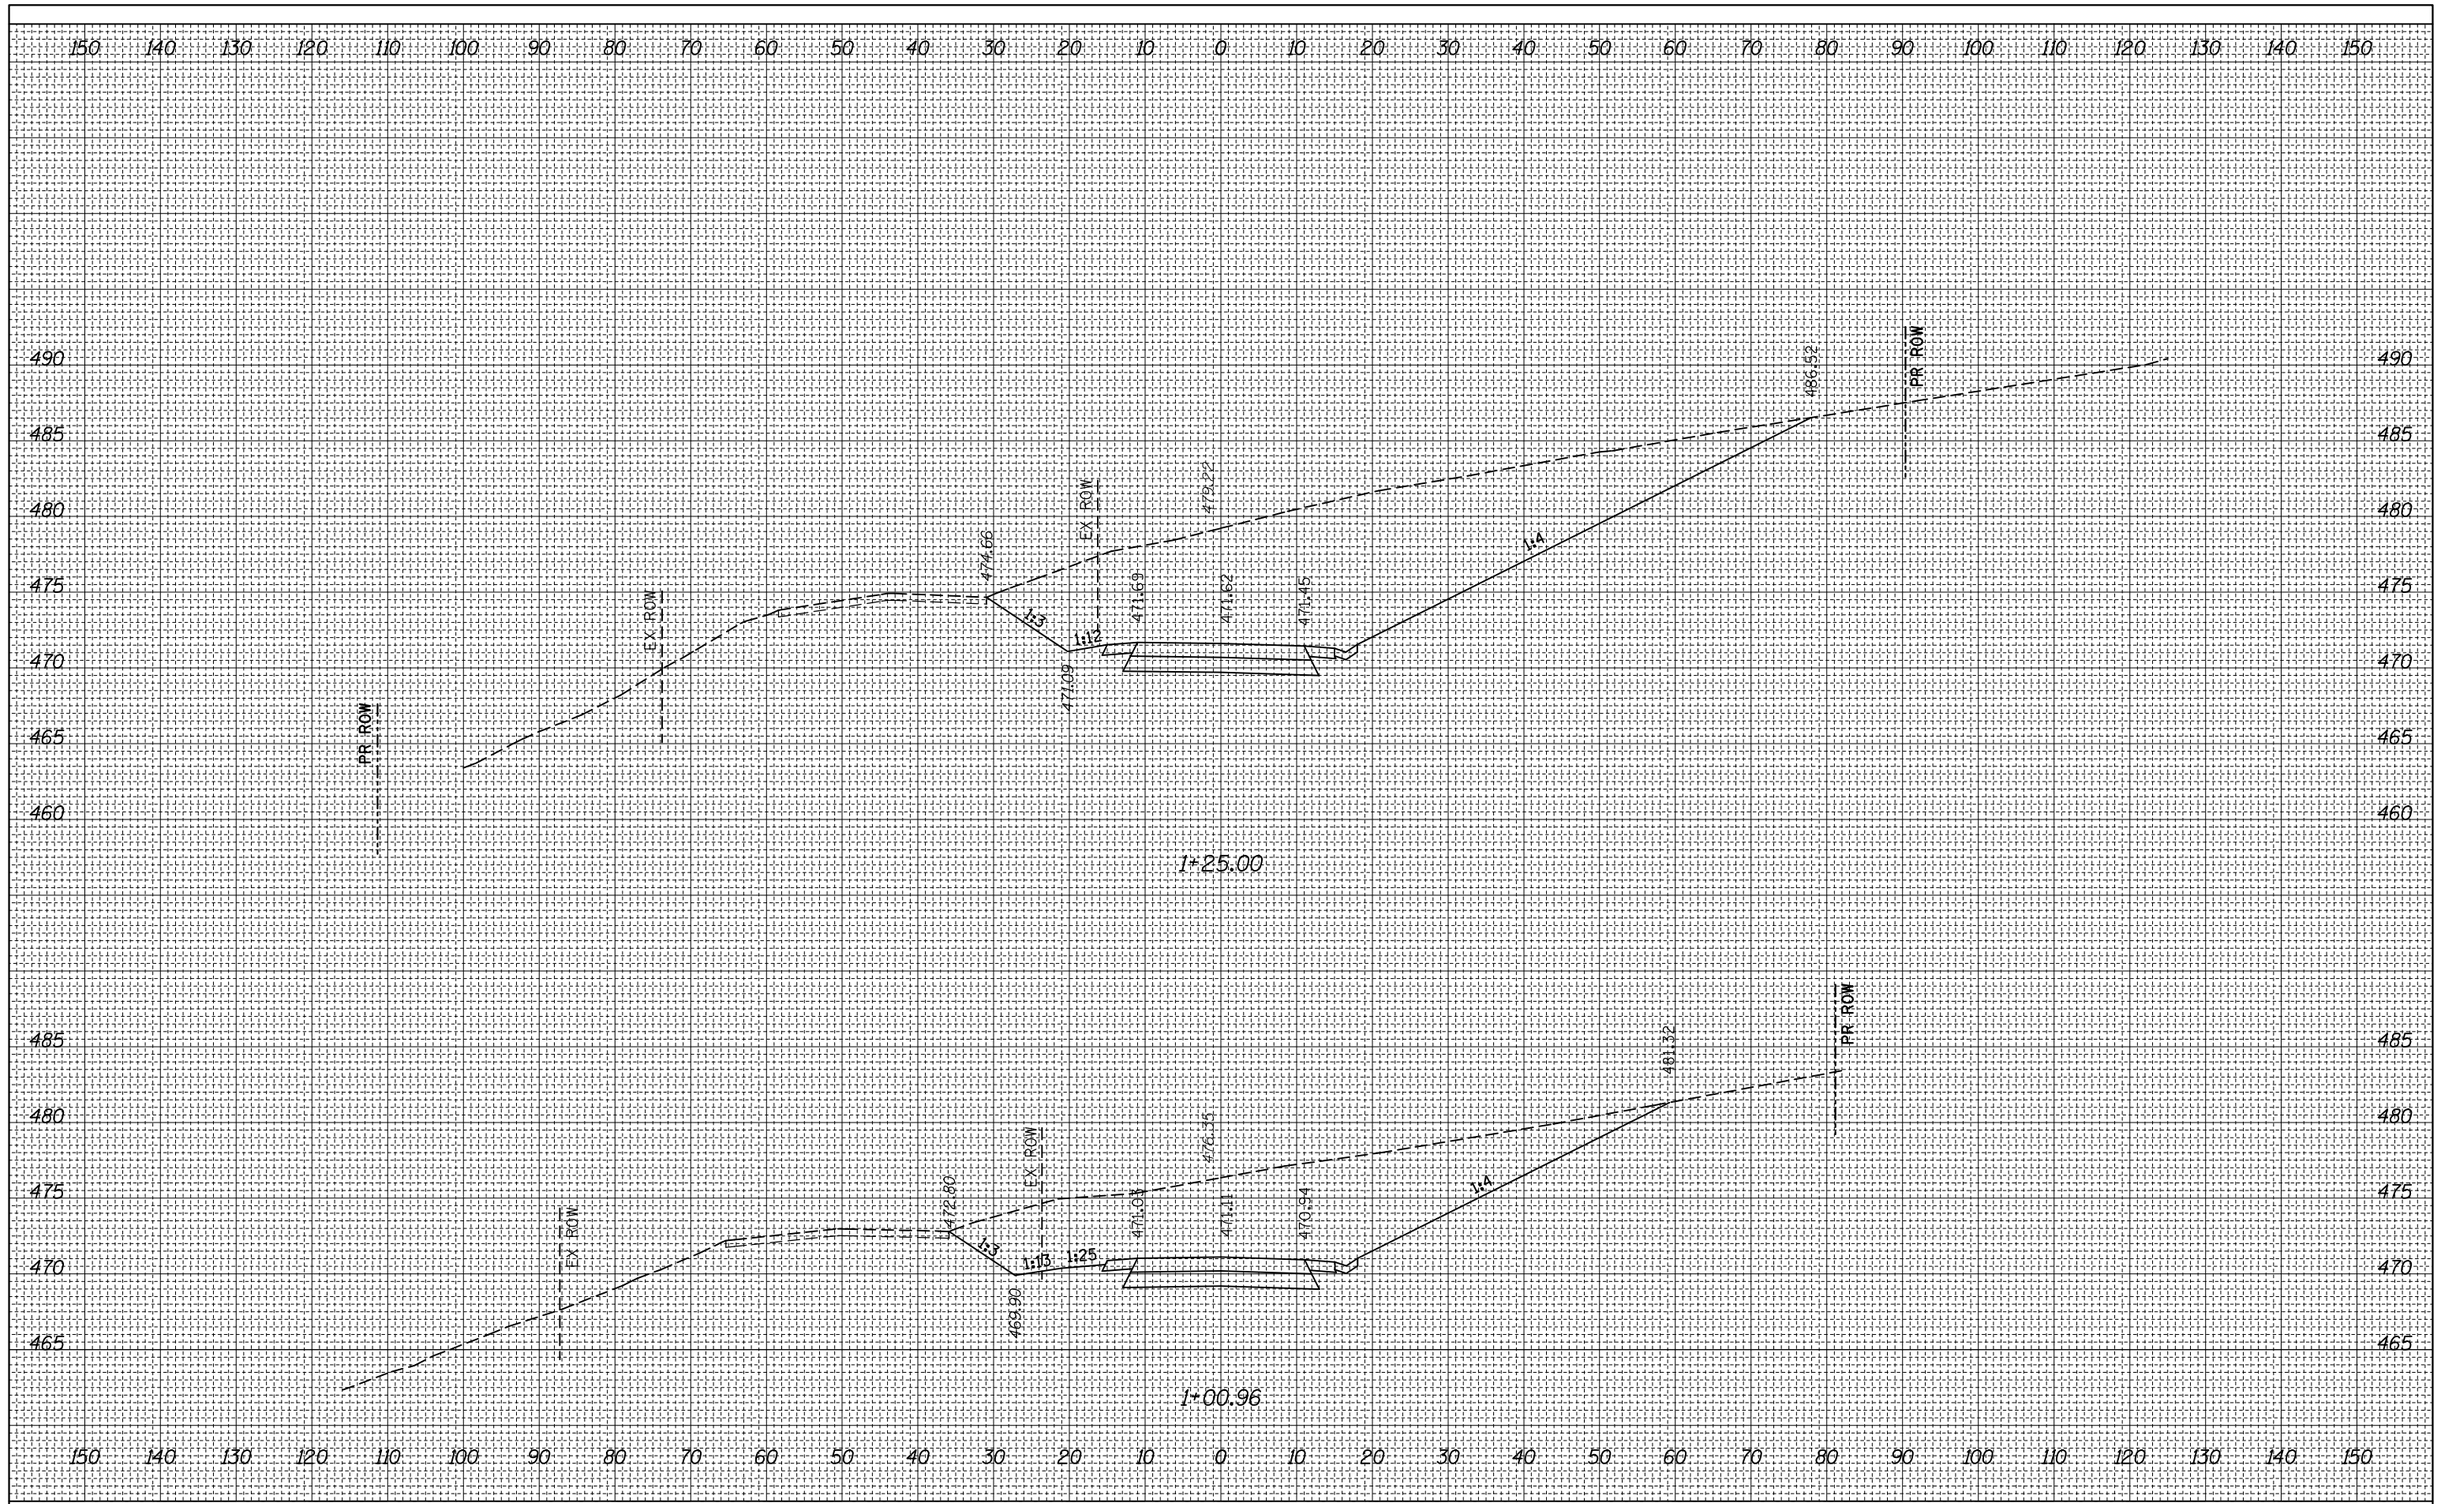

FINAL SURVEY

NOTE BOOK	
NO.	

	BY	DATE
SURVEYED		
PLOTTED		
TEMPLATE		
AREAS		
AREAS CHECKED		

ORIGINAL SURVEY

NOTE BOOK	
NO.	

	BY	DATE
SURVEYED		
PLOTTED		
TEMPLATE		
AREAS		
AREAS CHECKED		

FILE NAME = c:\pw_work\pwidot\harbaughrd\d0139799\D876401-sht-xssht-sr-1A.dgn	USER NAME = harbaughrd	DESIGNED -	REVISED -
		DRAWN -	REVISED -
	PLOT SCALE = 20.0000 ' / in.	CHECKED -	REVISED -
	PLOT DATE = 2/3/2012	DATE -	REVISED -

STATE OF ILLINOIS
DEPARTMENT OF TRANSPORTATION

STAGE IA CONSTRUCTION CROSS SECTIONS
OLD CARPENTER ROAD

SCALE: 1" = 10' | SHEET 2 OF 7 SHEETS | STA. 1+00.96 | TO STA. 1+25.00

F.A.S. RTE.	SECTION	COUNTY	TOTAL SHEETS	SHEET NO.
770	64-1BR	MADISON	137	30
		CONTRACT NO. 76401		
		ILLINOIS FED. AID PROJECT		