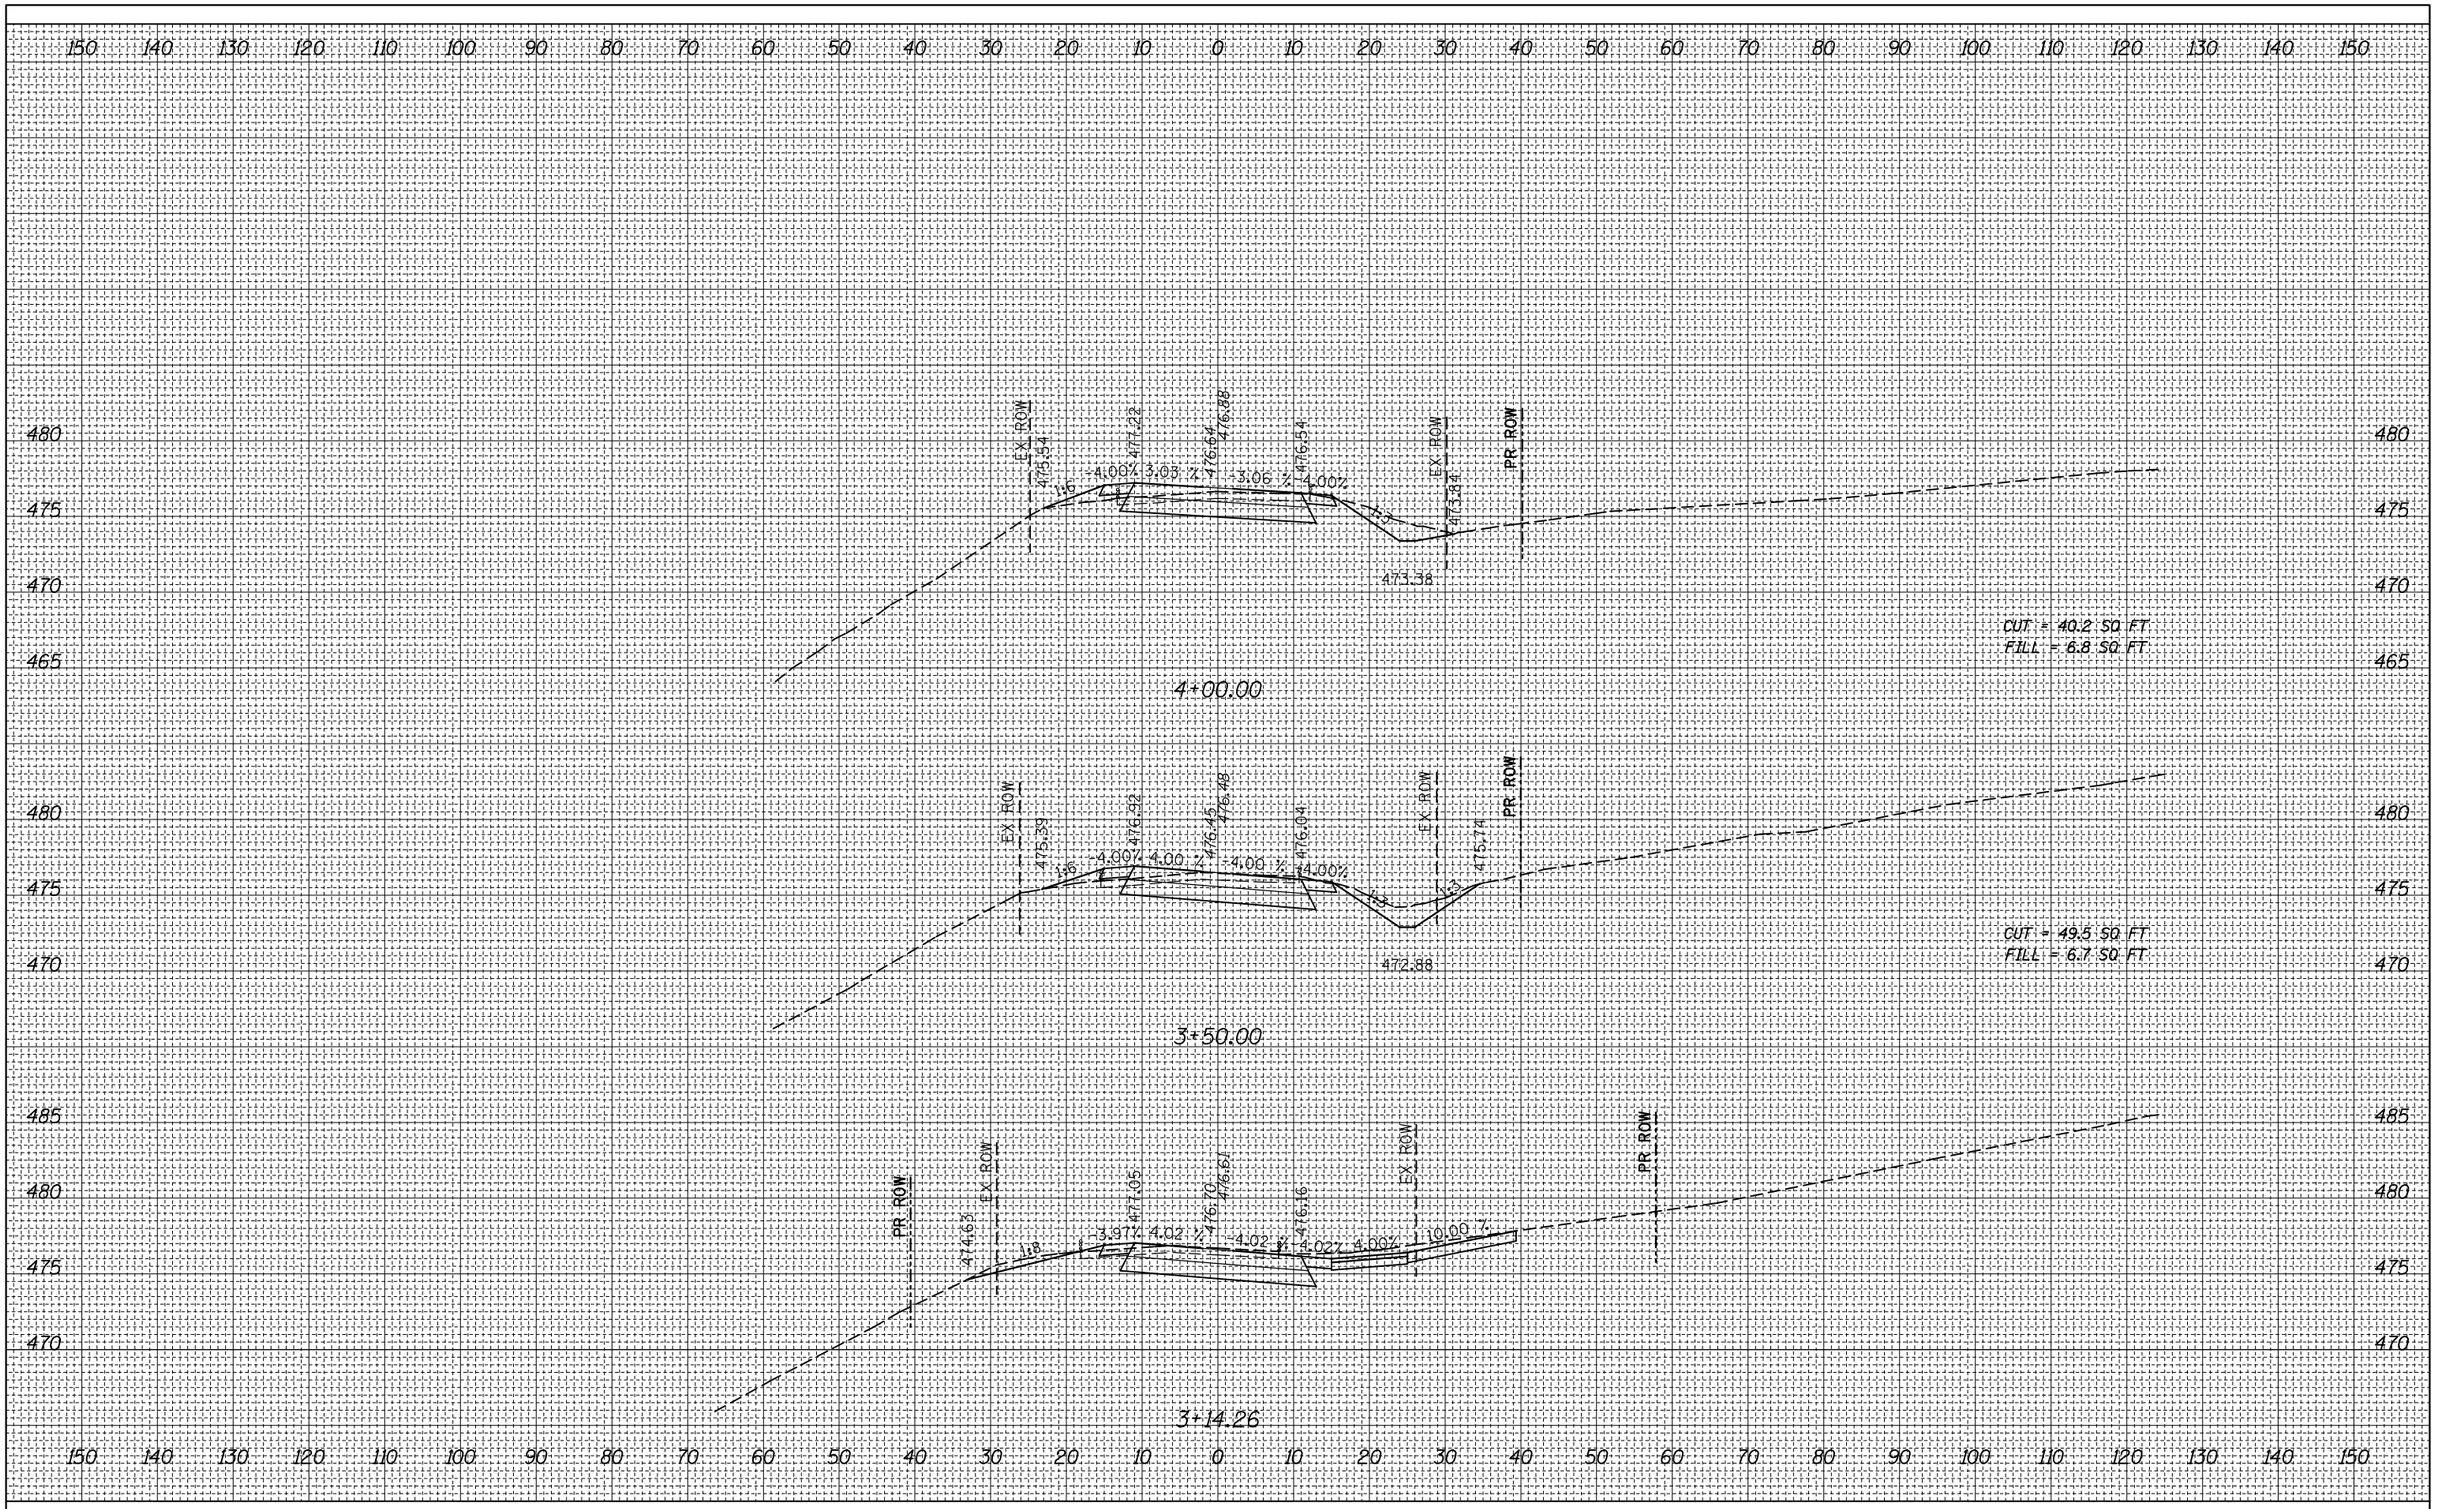

FINAL SURVEY

NOTE BOOK	SURVEYED	BY	DATE
	PLOTTED		
	TEMPLATE		
	ANGLES		
NO.	AREAS CHECKED		

ORIGINAL SURVEY

NOTE BOOK	SURVEYED	BY	DATE
	PLOTTED		
	TEMPLATE		
	ANGLES		
NO.	AREAS CHECKED		

FILE NAME = c:\pw_work\pwidot\harbaughrd\d0139799\D876401-sht-xssht-sr.dgn	USER NAME = harbaughrd	DESIGNED -	REVISED -
		DRAWN -	REVISED -
	PLOT SCALE = 20.0000 ' / in.	CHECKED -	REVISED -
	PLOT DATE = 3/8/2012	DATE -	REVISED -

STATE OF ILLINOIS
DEPARTMENT OF TRANSPORTATION

CROSS SECTIONS
OLD CARPENTER ROAD

SCALE: 1" = 10' | SHEET 5 OF 7 SHEETS | STA. 3+14.26 | TO STA. 4+00.00

F.A.S. RTE.	SECTION	COUNTY	TOTAL SHEETS	SHEET NO.
770	64-1BR	MADISON	137	129
		CONTRACT NO. 76401		
	ILLINOIS FED. AID PROJECT			