FINAL SURVEY		BY	DATE
NOTE BOOK	SURVEYED		
NO.	PLOTTED		
	TEMPLATE		
	AREAS		
	AREAS CHECKED		

ORIGINAL SURVEY		BY	DATE
NOTE BOOK	SURVEYED		
NO.	PLOTTED		
	TEMPLATE		
	AREAS		
	AREAS CHECKED		

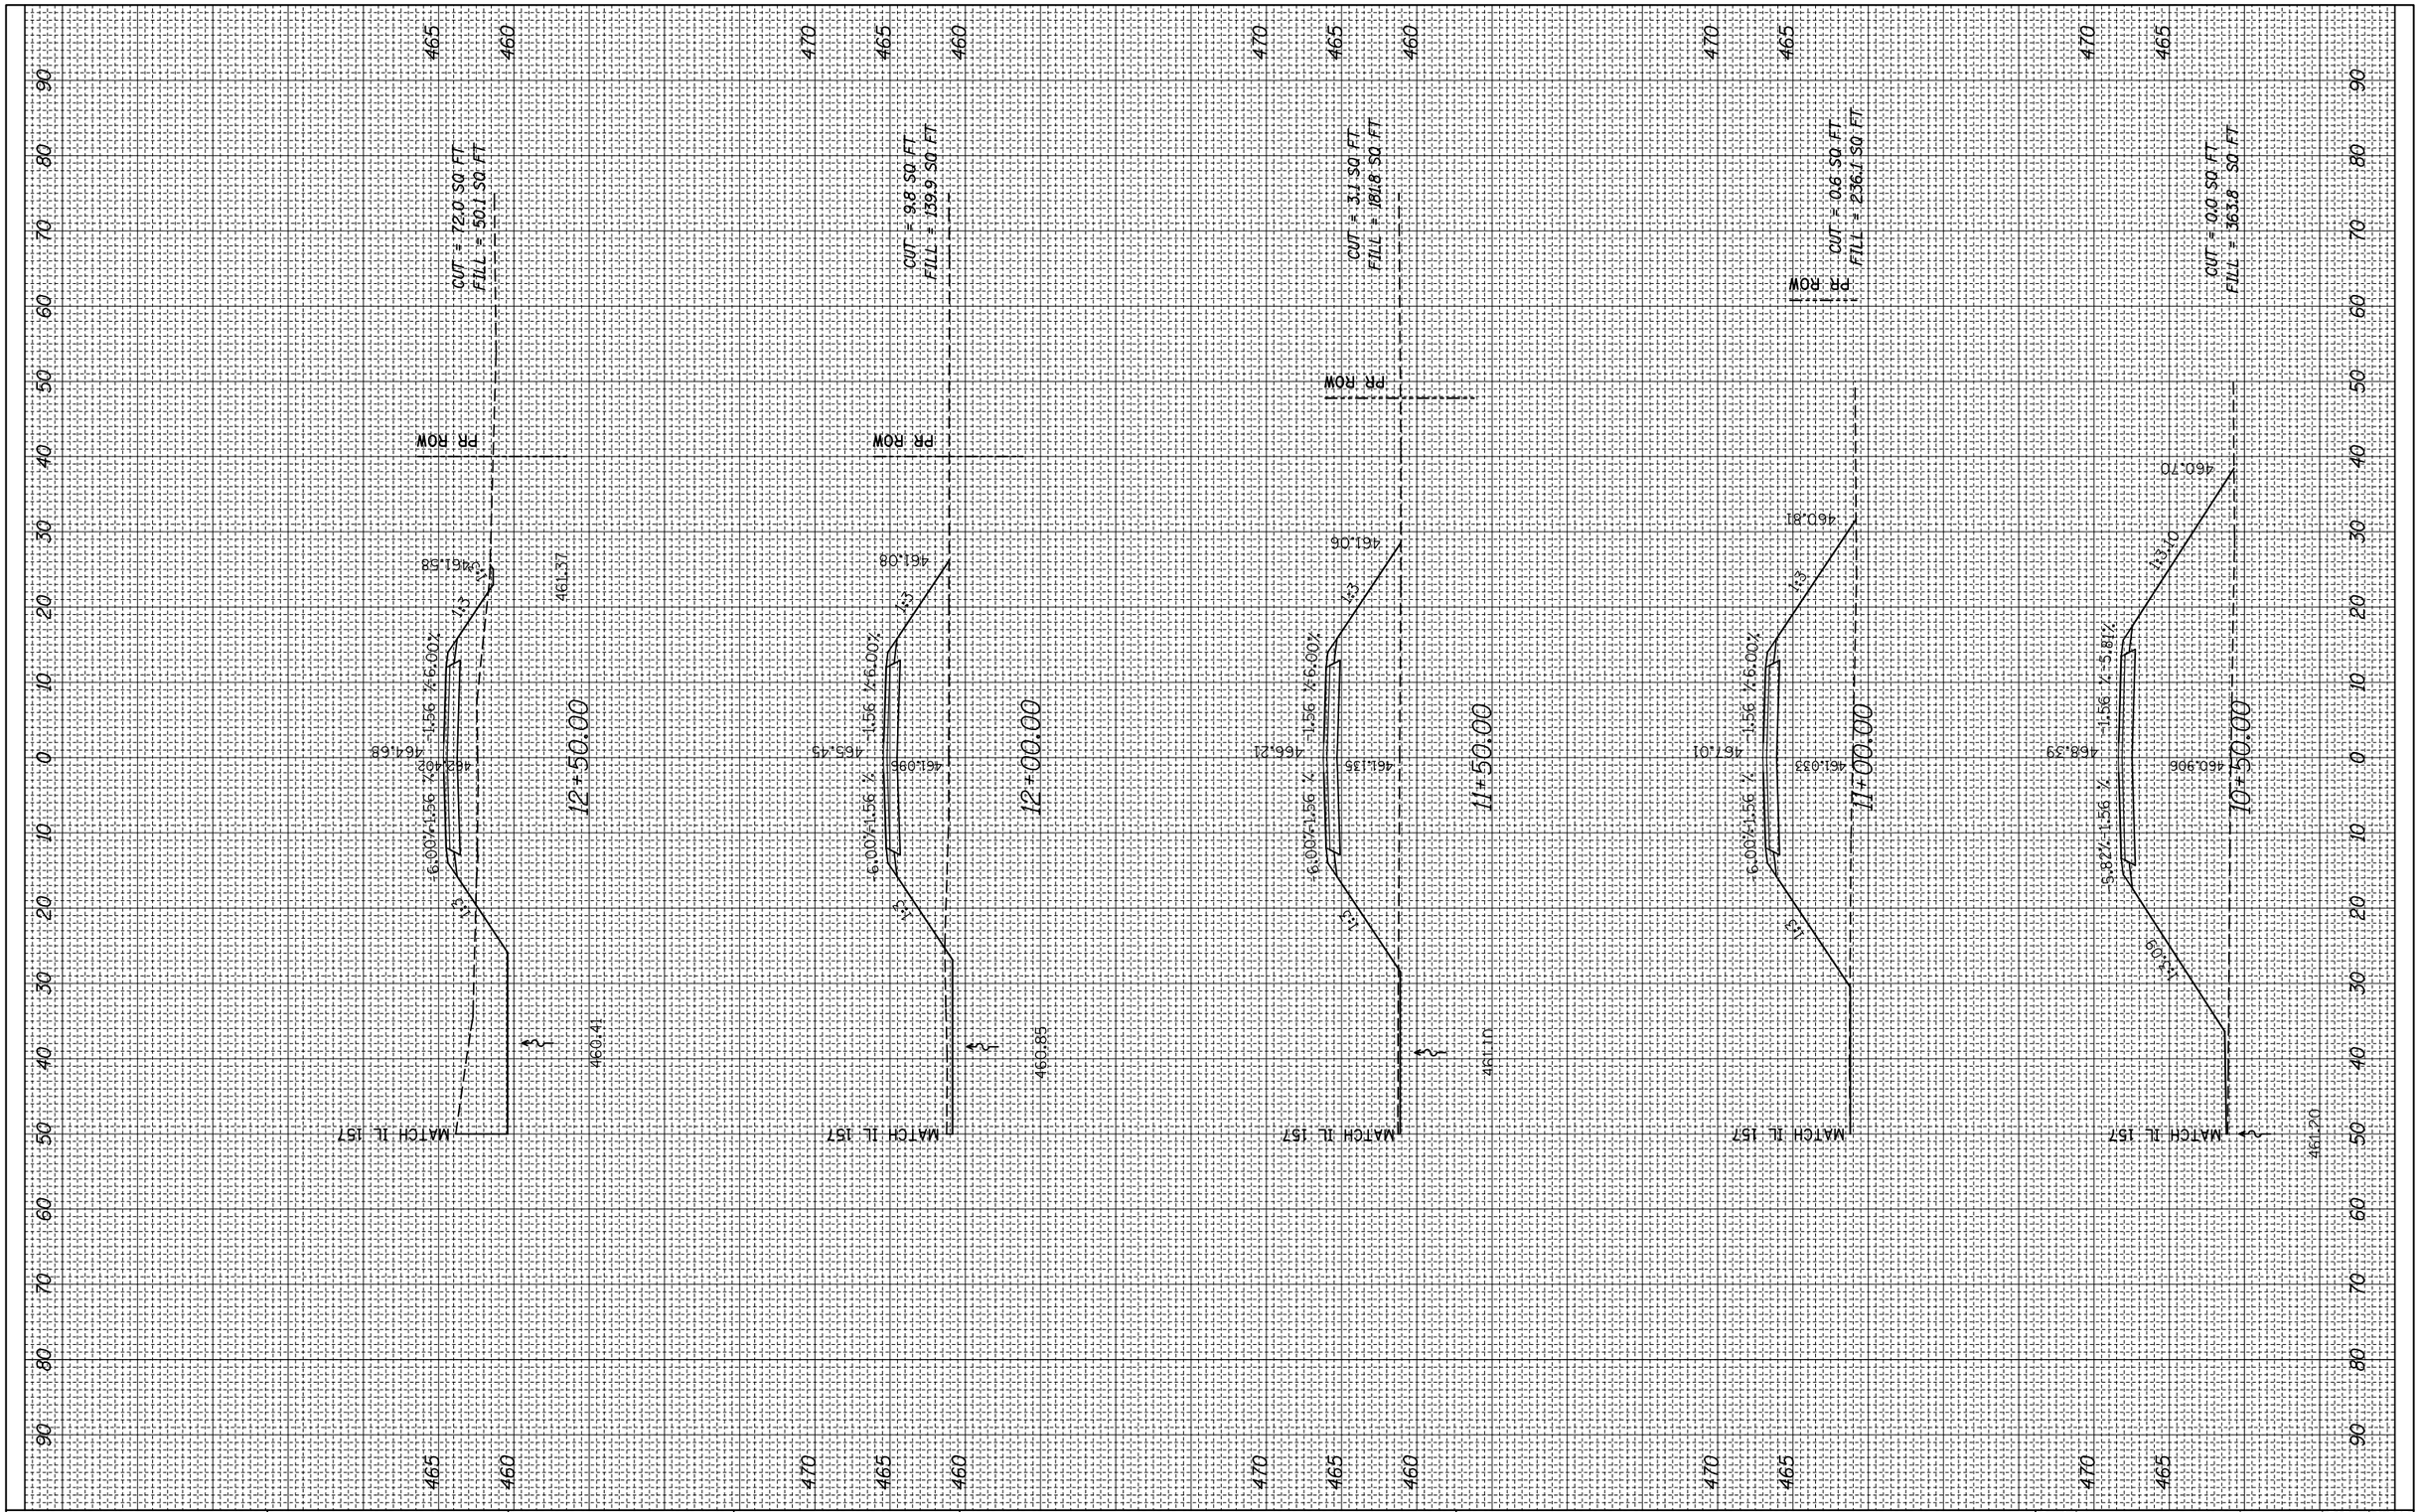

FILE NAME = c:\pw_work\pwidot\harbaughrd\d0139799\D876401-sht-xssht-fr.dgn	USER NAME = harbaughrd	DESIGNED - ACM	REVISED -
		DRAWN - ACM	REVISED -
	PLOT SCALE = 20.0000 ' / in.	CHECKED -	REVISED -
	PLOT DATE = 2/3/2012	DATE -	REVISED -

STATE OF ILLINOIS
DEPARTMENT OF TRANSPORTATION

CROSS SECTIONS
SERVICE DRIVE

SCALE: H=10' V=5 | SHEET NO. 1 OF 3 SHEETS | STA. 10+50.00 TO STA. 12+50.00

F.A.S. RTE.	SECTION	COUNTY	TOTAL SHEETS	SHEET NO.
770	64-1BR	MADISON	137	132
		CONTRACT NO. 76401		
	ILLINOIS	FED. AID PROJECT		