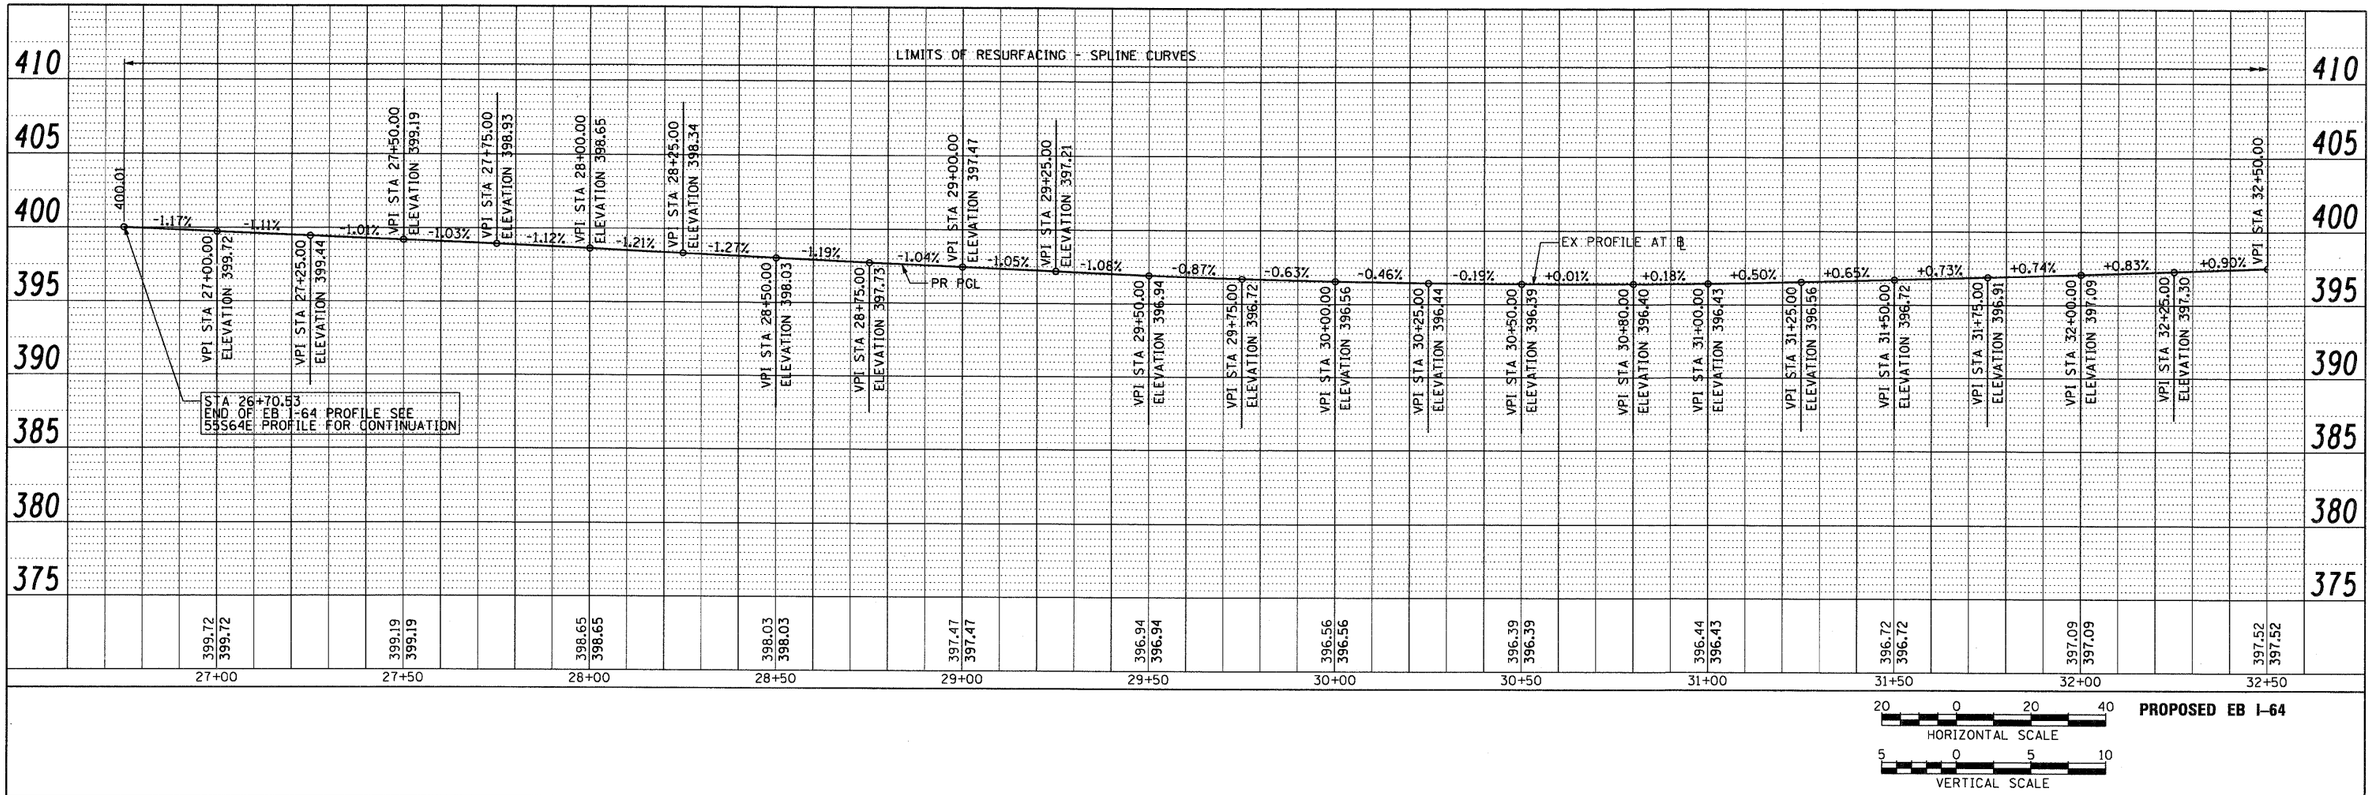

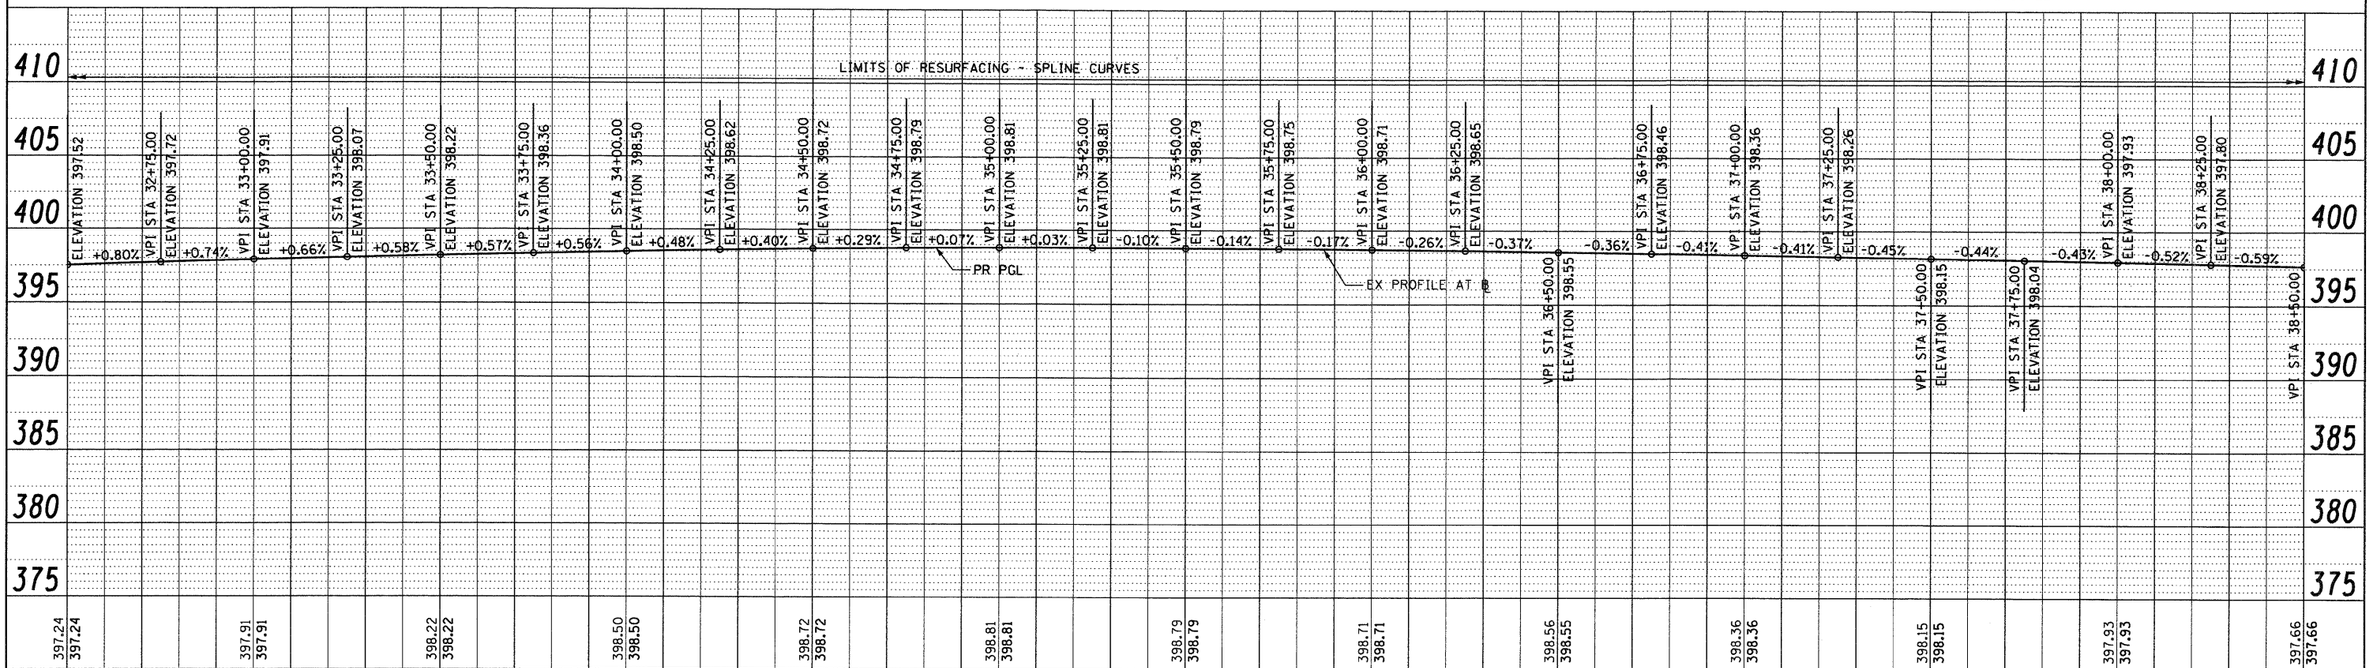

PLAN
SURVEYED
PLOTTED
ALIGNMENT CHECKED
GRADES CHECKED
NOTE BOOK
NO.
BY
DATE
RE-SURFACING ONLY
CADD FILE NAME

PROFILE
SURVEYED
PLOTTED
GRADES CHECKED
NOTE BOOK
NO.
BY
DATE
STRUCTURE NO(S)/PINS CHKD

FILE NAME = D8Tri-76C52-sht-Prof-64E-01.dgn	USER NAME = searsb	DESIGNED - SH	REVISED -
		DRAWN - PHP	REVISED -
	PLOT SCALE = 40.0000 ' / in.	CHECKED - DBM	REVISED -
	PLOT DATE = 1/24/2012	DATE - 1-20-12	REVISED -

STATE OF ILLINOIS
DEPARTMENT OF TRANSPORTATION

ROADWAY PROFILE
EB I-64

SCALE: H: 20 V: 5 | SHEET NO. 1 OF 3 SHEETS | STA. 26+70.53 TO STA. 38+50

F.A. RTE.	SECTION	COUNTY	TOTAL SHEETS	SHEET NO.
•	82-1-R(A), 82-1-R(B)	ST. CLAIR	629	114
• 64/998/70		CONTRACT NO. 76C52		
FED. ROAD DIST. NO.	ILLINOIS	FED. AID PROJECT		