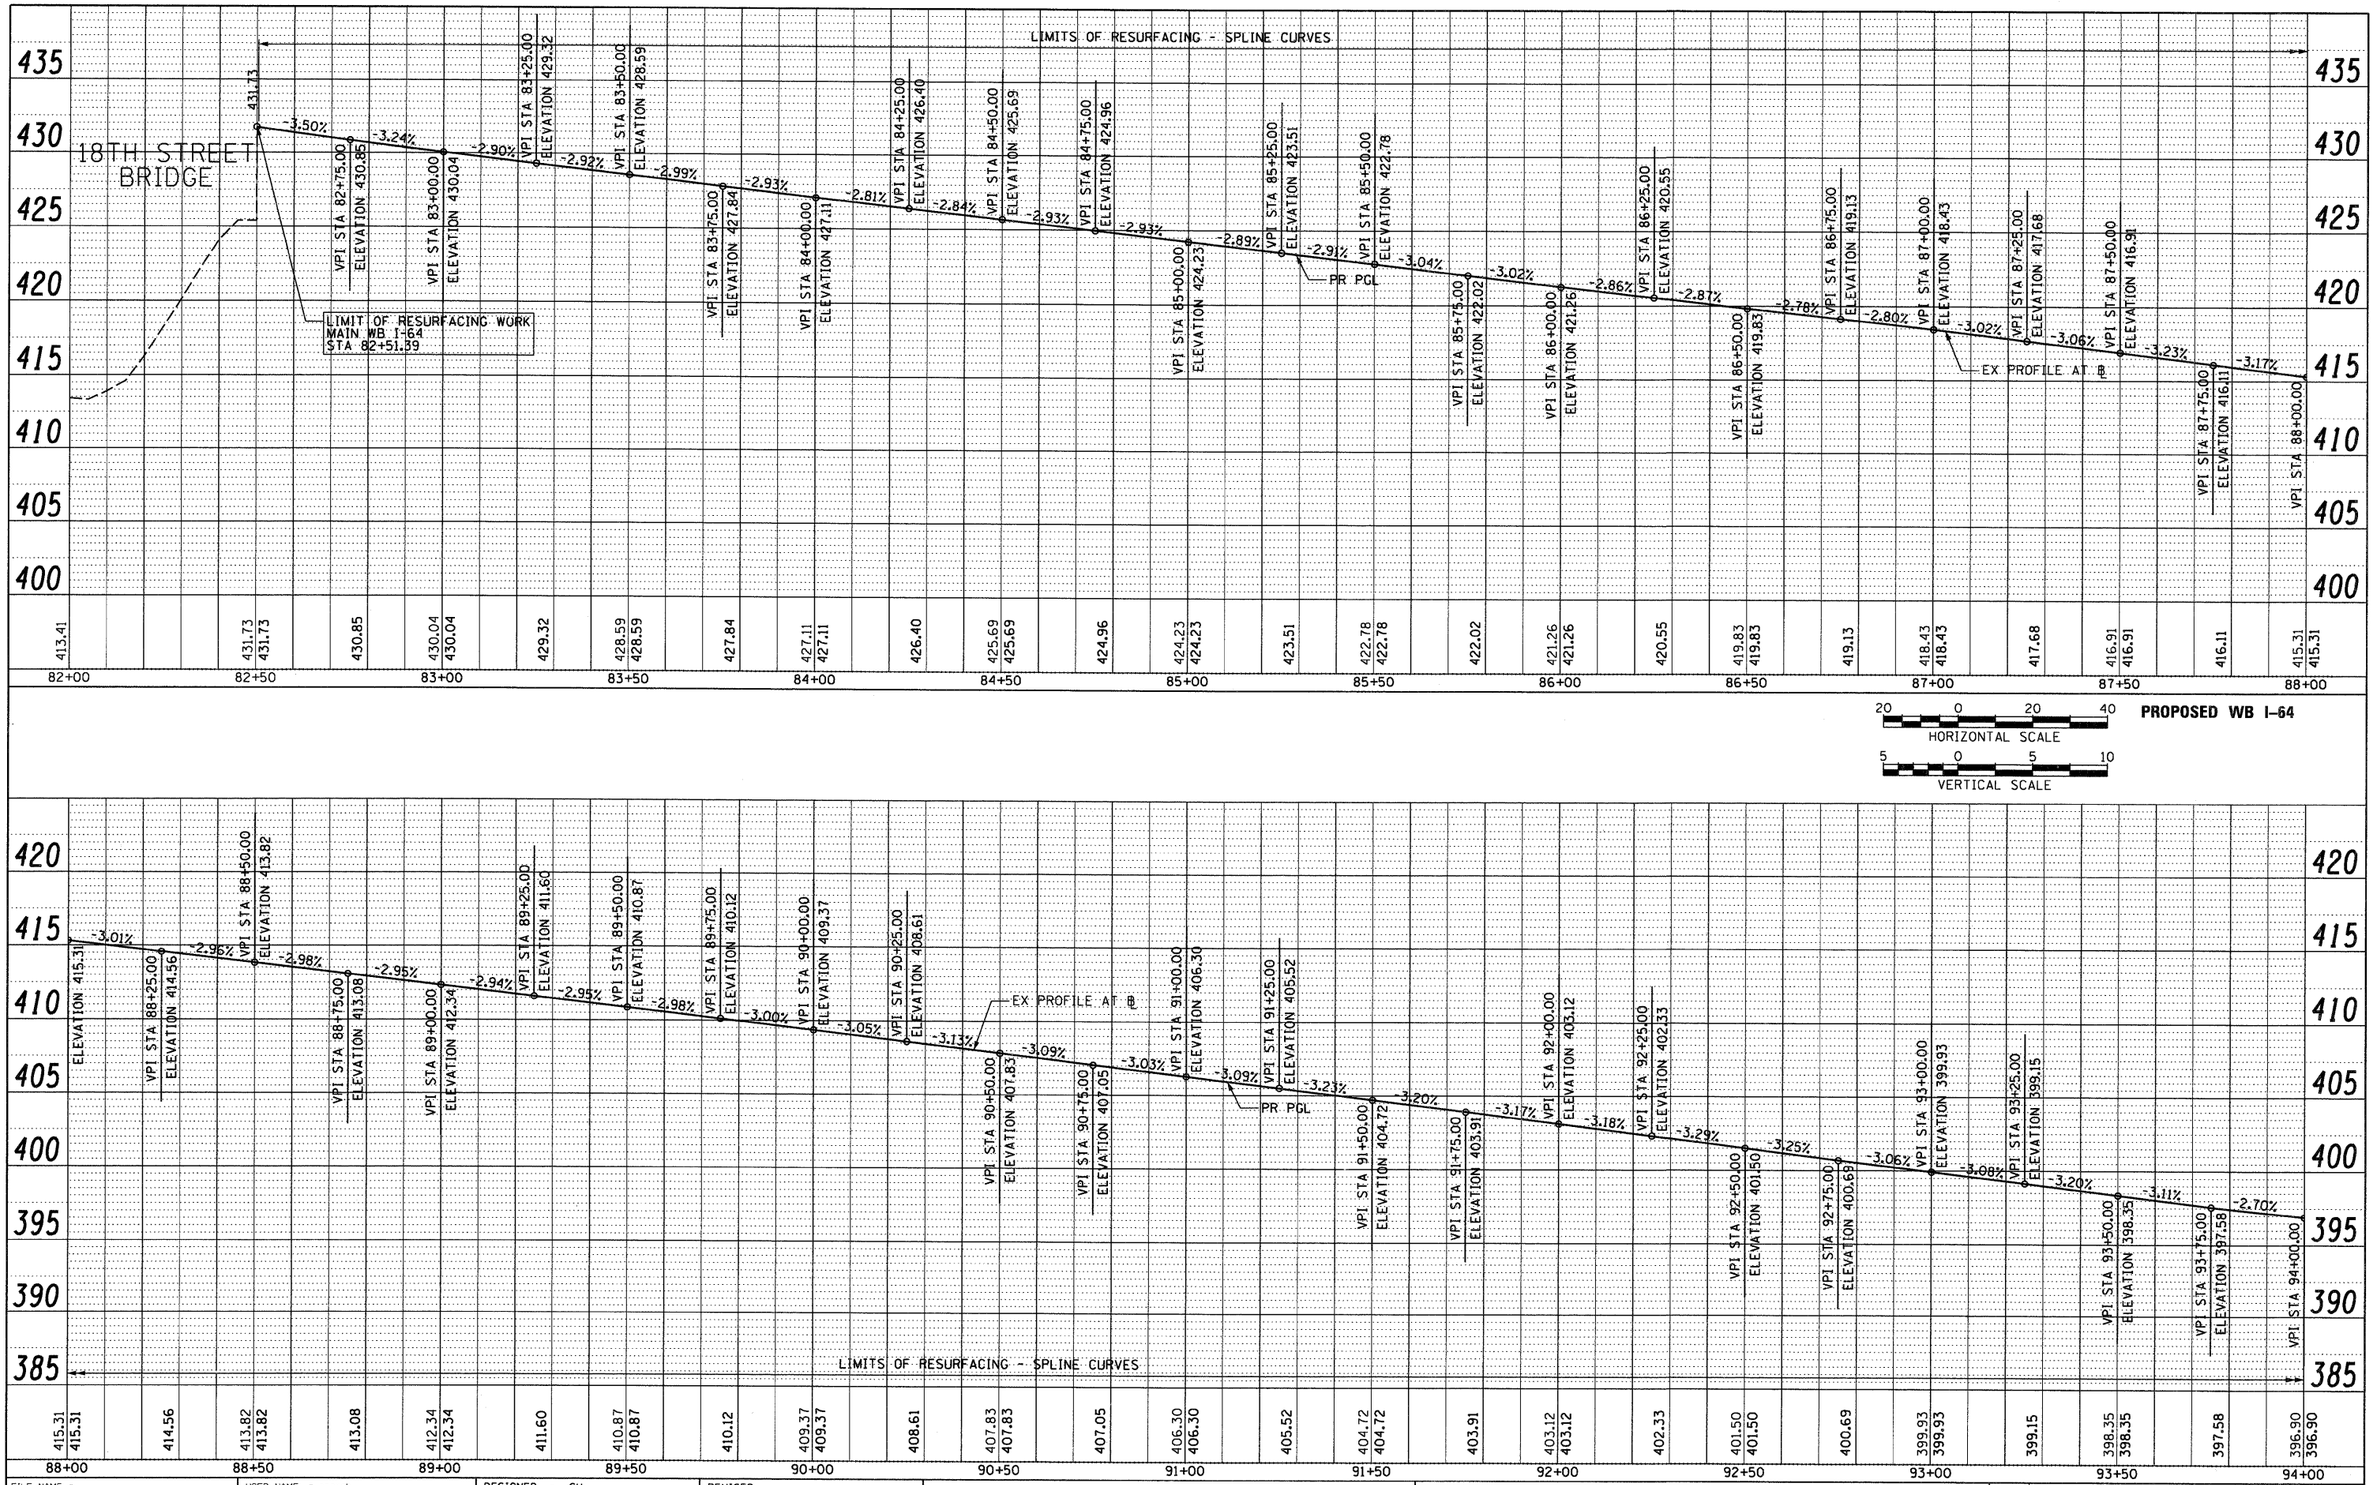

PLAN — SURVEYED, PLOTTED, ALIGNMENT CHECKED, GRADES CHECKED, CADD FILE NAME, NOTE BOOK, NO., BY, DATE

PROFILE — SURVEYED, PLOTTED, GRADES CHECKED, R.O.W. MONUMENTED, STRUCTURE NOTATIONS CHKD, NO., BY, DATE

FILE NAME = DBTri-76C52-sht-Prof-64W-01.dgn	USER NAME = searsb	DESIGNED - SH	REVISED -
		DRAWN - PHP	REVISED -
	PLOT SCALE = 40.0000 ' / in.	CHECKED - DBM	REVISED -
	PLOT DATE = 1/24/2012	DATE - 1-20-12	REVISED -

STATE OF ILLINOIS
DEPARTMENT OF TRANSPORTATION

ROADWAY PROFILE
WB I-64

SCALE: H: 20 V: 5 | SHEET NO. 1 OF 3 SHEETS | STA. 82+51.39 TO STA. 94+00

F.A. RTE.	SECTION	COUNTY	TOTAL SHEETS	SHEET NO.
•	82-1-R(A), 82-1-R(B)	ST. CLAIR	629	117
• 64/998/70		CONTRACT NO. 76C52		
FED. ROAD DIST. NO.	ILLINOIS	FED. AID PROJECT		