


**PROPOSED RAMP 64W55N**

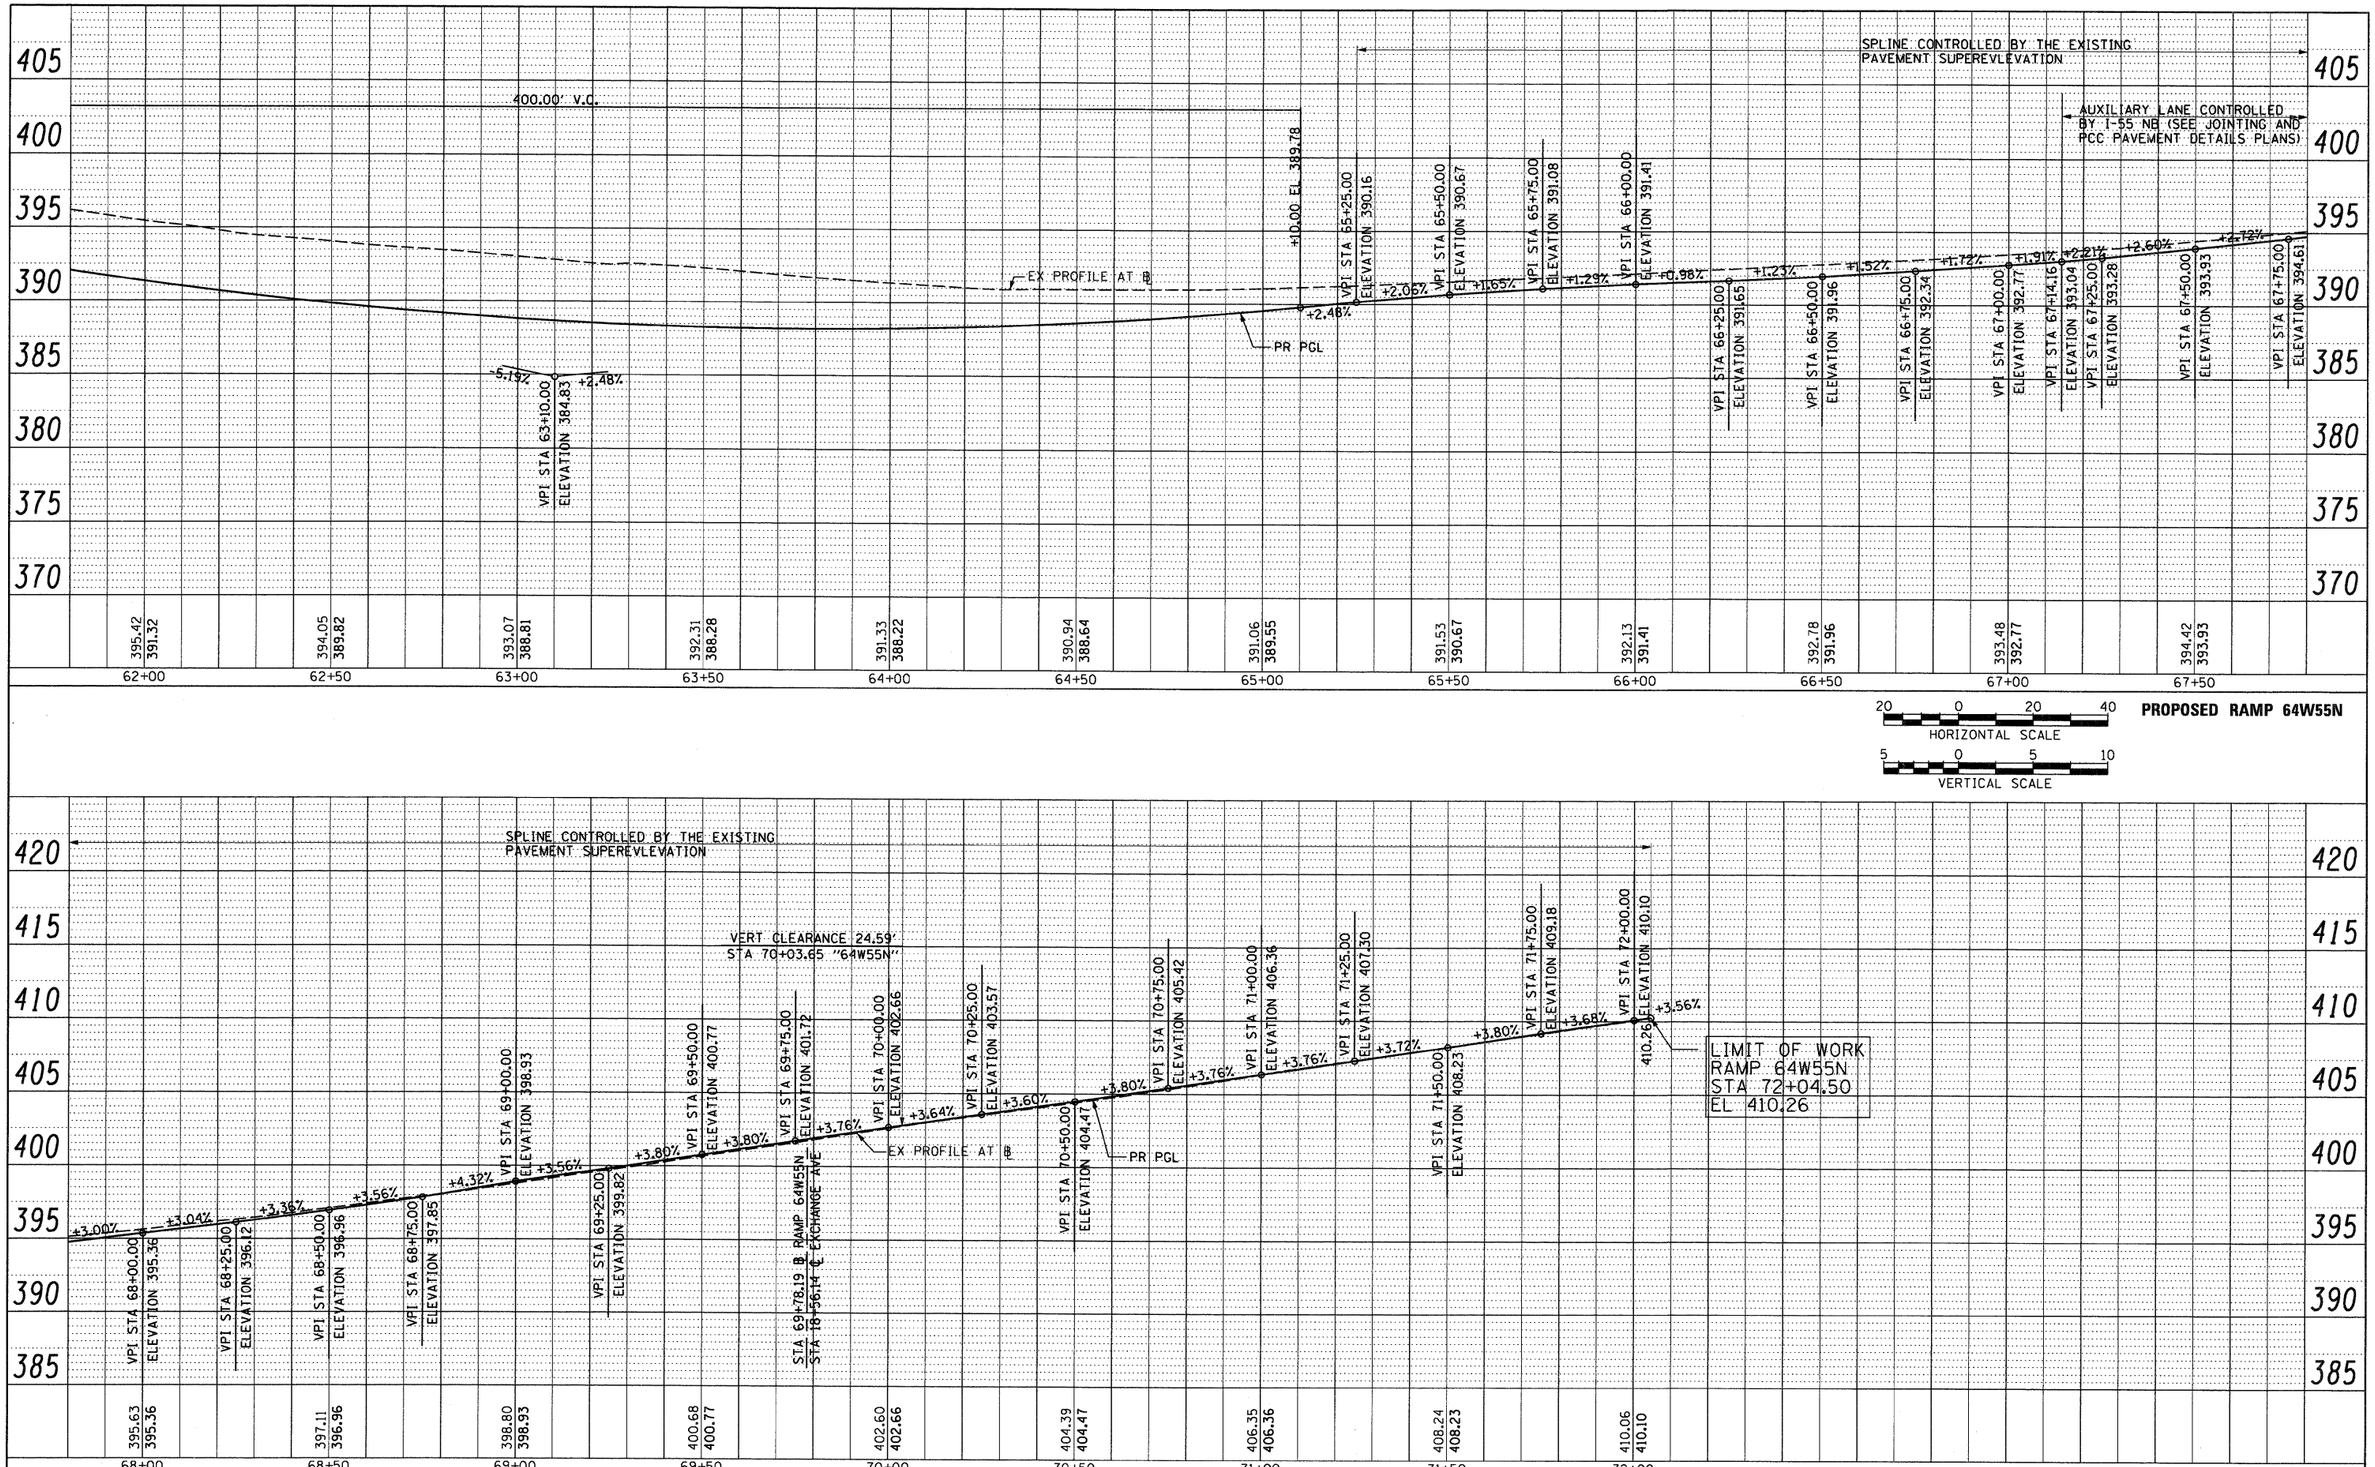


| | | | | | |
|---|---|---|---|---|---|
| FILE NAME = DBTRI-76C52-Sht-Prof-64W55N-02.dgn | USER NAME = searsb | DESIGNED - KM | REVISED - | STATE OF ILLINOIS DEPARTMENT OF TRANSPORTATION | ROADWAY PROFILE - RAMP 64W55N |
| | | DRAWN - KM | REVISED - | | |
| | PLOT SCALE = 40.000 ' / in. | CHECKED - DBM | REVISED - | | |
| | PLOT DATE = 1/24/2012 | DATE - 1-20-12 | REVISED - | | SCALE: H: 20 V: 5 \| SHEET NO. 2 OF 2 SHEETS \| STA. 61+80.00 TO STA. 72+04.50 |

| F.A. RTE. | SECTION | COUNTY | TOTAL SHEETS | SHEET NO. |
|---|---|---|---|---|
| • | 82-1-R(A), 82-1-R(B) | ST. CLAIR | 629 | 121 |
| • 64/998/70 | | CONTRACT NO. 76C52 | | |
| FED. ROAD DIST. NO. | ILLINOIS | FED. AID PROJECT | | |

PLAN — NOTE BOOK NO. — SURVEYED — PLOTTED — ALIGNMENT CHECKED — RT. OF WAY CHECKED — CADD FILE NAME — BY — DATE

PROFILE — NOTE BOOK NO. — SURVEYED — PLOTTED — GRADES CHECKED — B.M. NOTED — STRUCTURE NOTATNS CHKD — BY — DATE