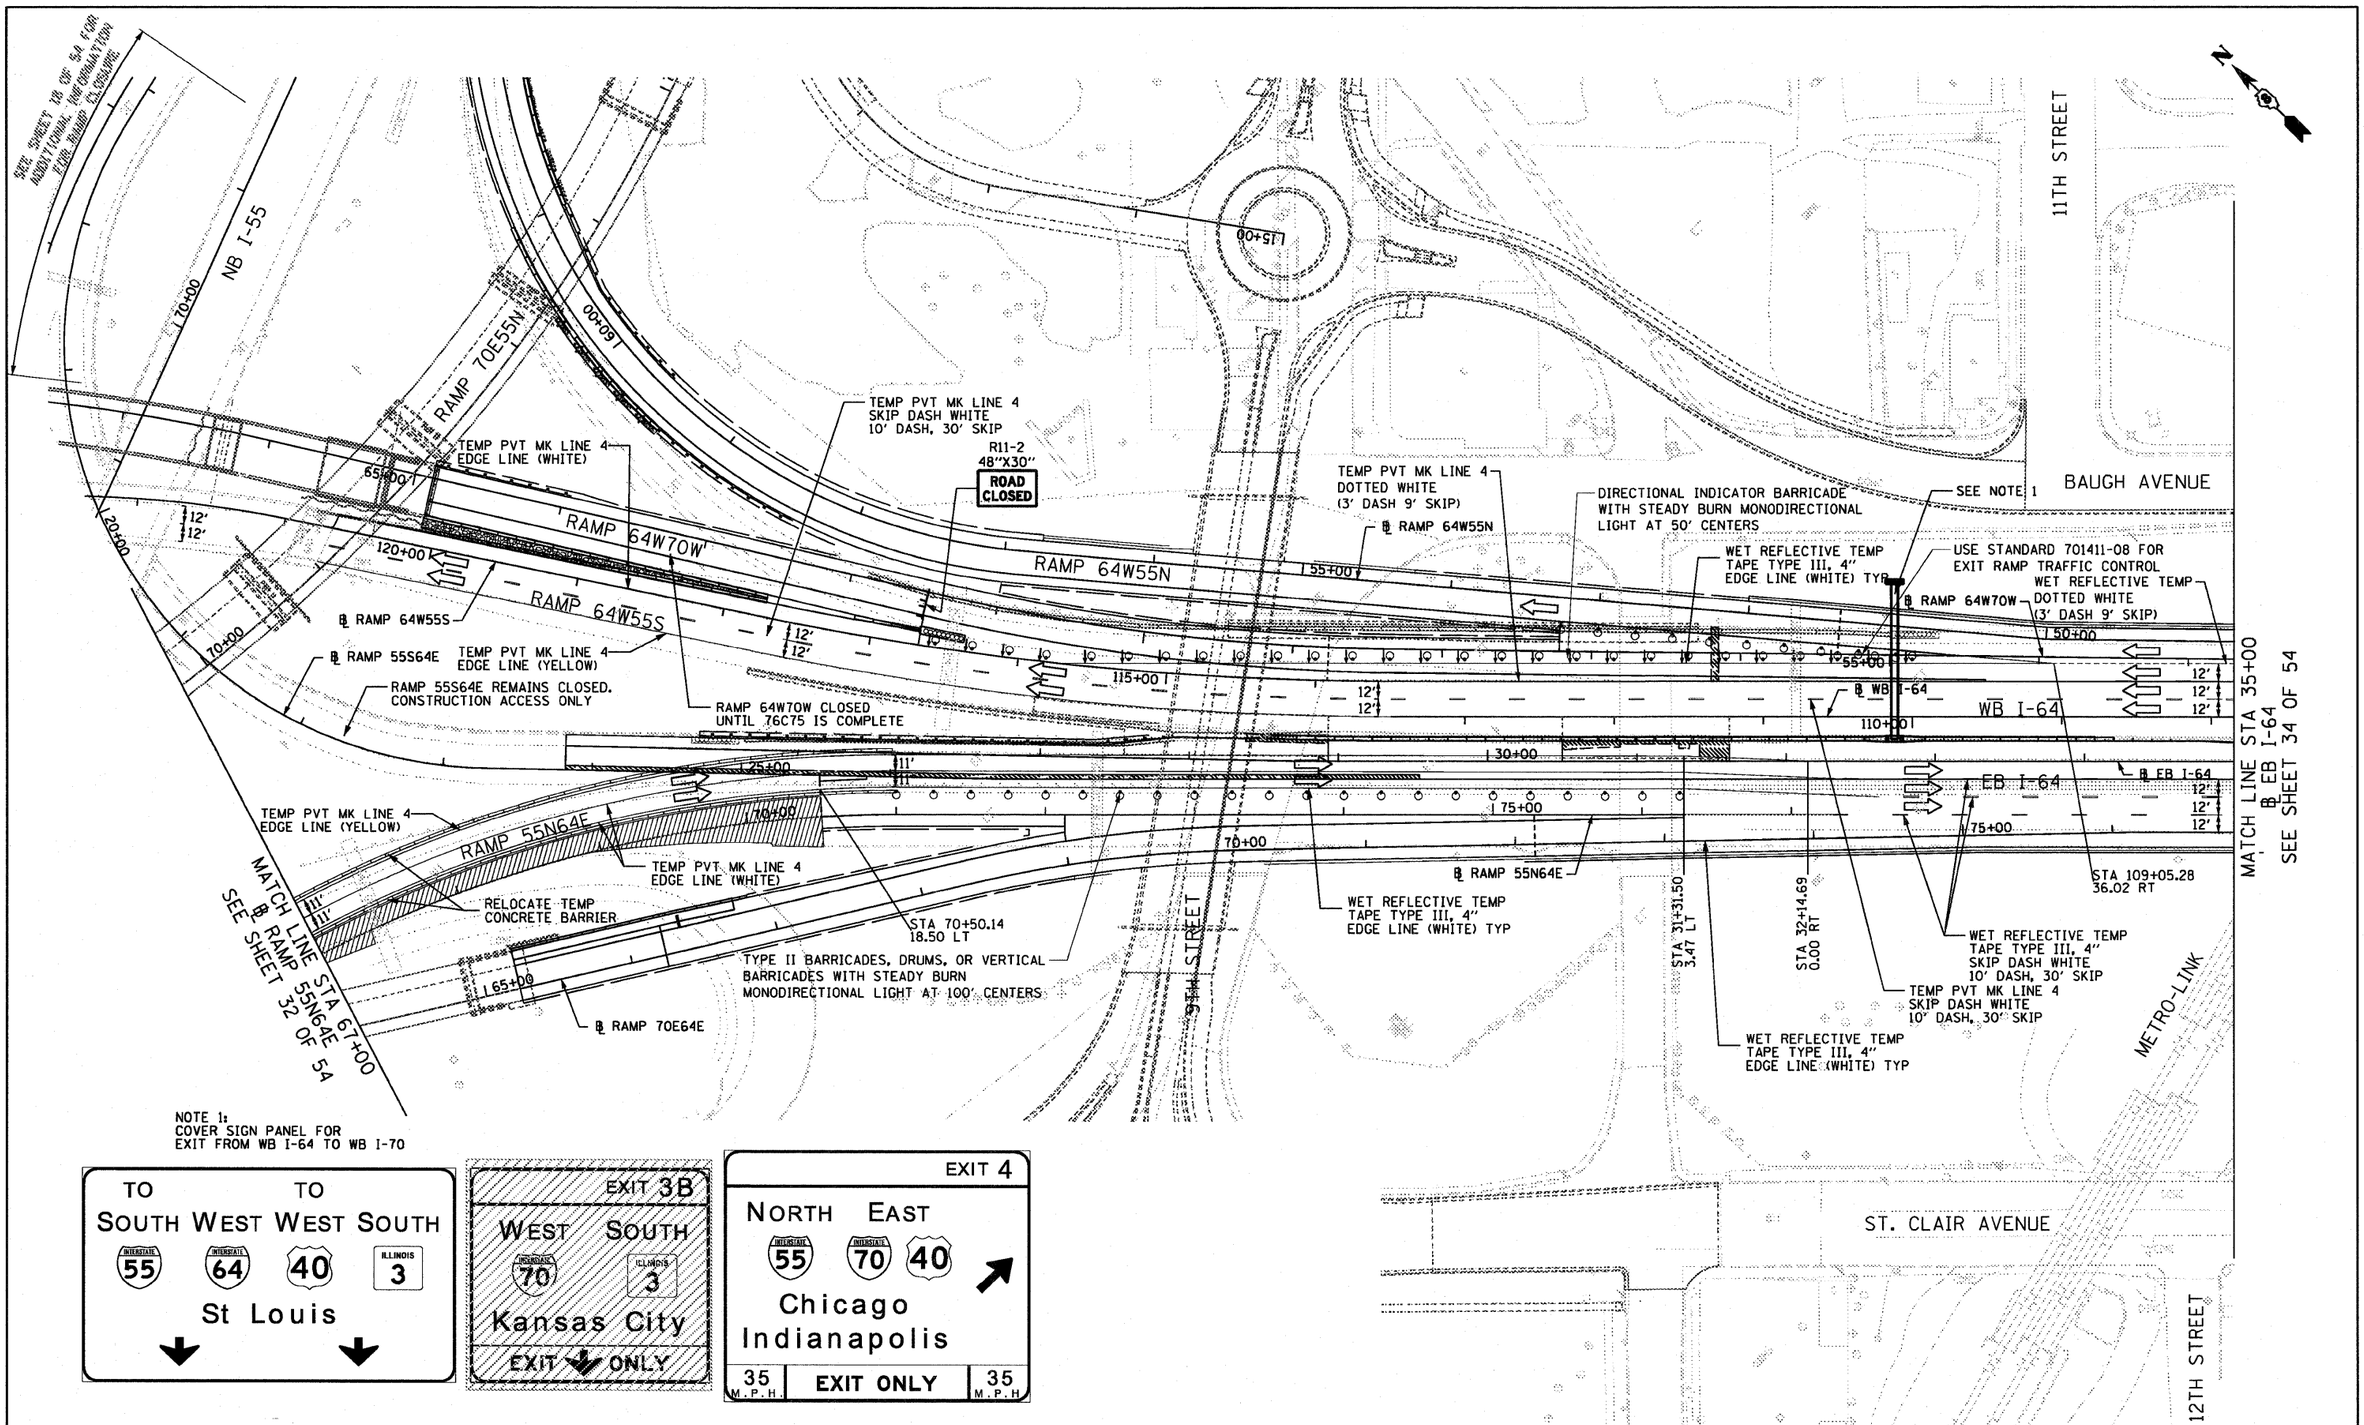

NOTE 1:
COVER SIGN PANEL FOR
EXIT FROM WB I-64 TO WB I-70

50 0 50 100
SCALE IN FEET

FILE NAME = DBTri-76C52-sht-Stage4-03.dgn	USER NAME = searsb	DESIGNED KM	REVISED -
		DRAWN PHP	REVISED -
	PLOT SCALE = 100.0000 ' / in.	CHECKED DBM	REVISED -
	PLOT DATE = 1/25/2012	DATE 1-20-12	REVISED -

STATE OF ILLINOIS
DEPARTMENT OF TRANSPORTATION

I-64 MAINLINE – SUGGESTED STAGES OF CONSTRUCTION AND TRAFFIC CONTROL PLAN – STAGE 4 PHASE 1

SCALE: 1" = 50' | SHEET NO. 34 OF 54 SHEETS | STA. 67+00 TO STA. 35+00

F.A.I RTE.	SECTION	COUNTY	TOTAL SHEETS	SHEET NO.
•	82-1-R(A), 82-1-R(B)	ST. CLAIR	629	215
• 64/998/70		CONTRACT NO. 76C52		
FED. ROAD DIST. NO.	ILLINOIS	FED. AID PROJECT		