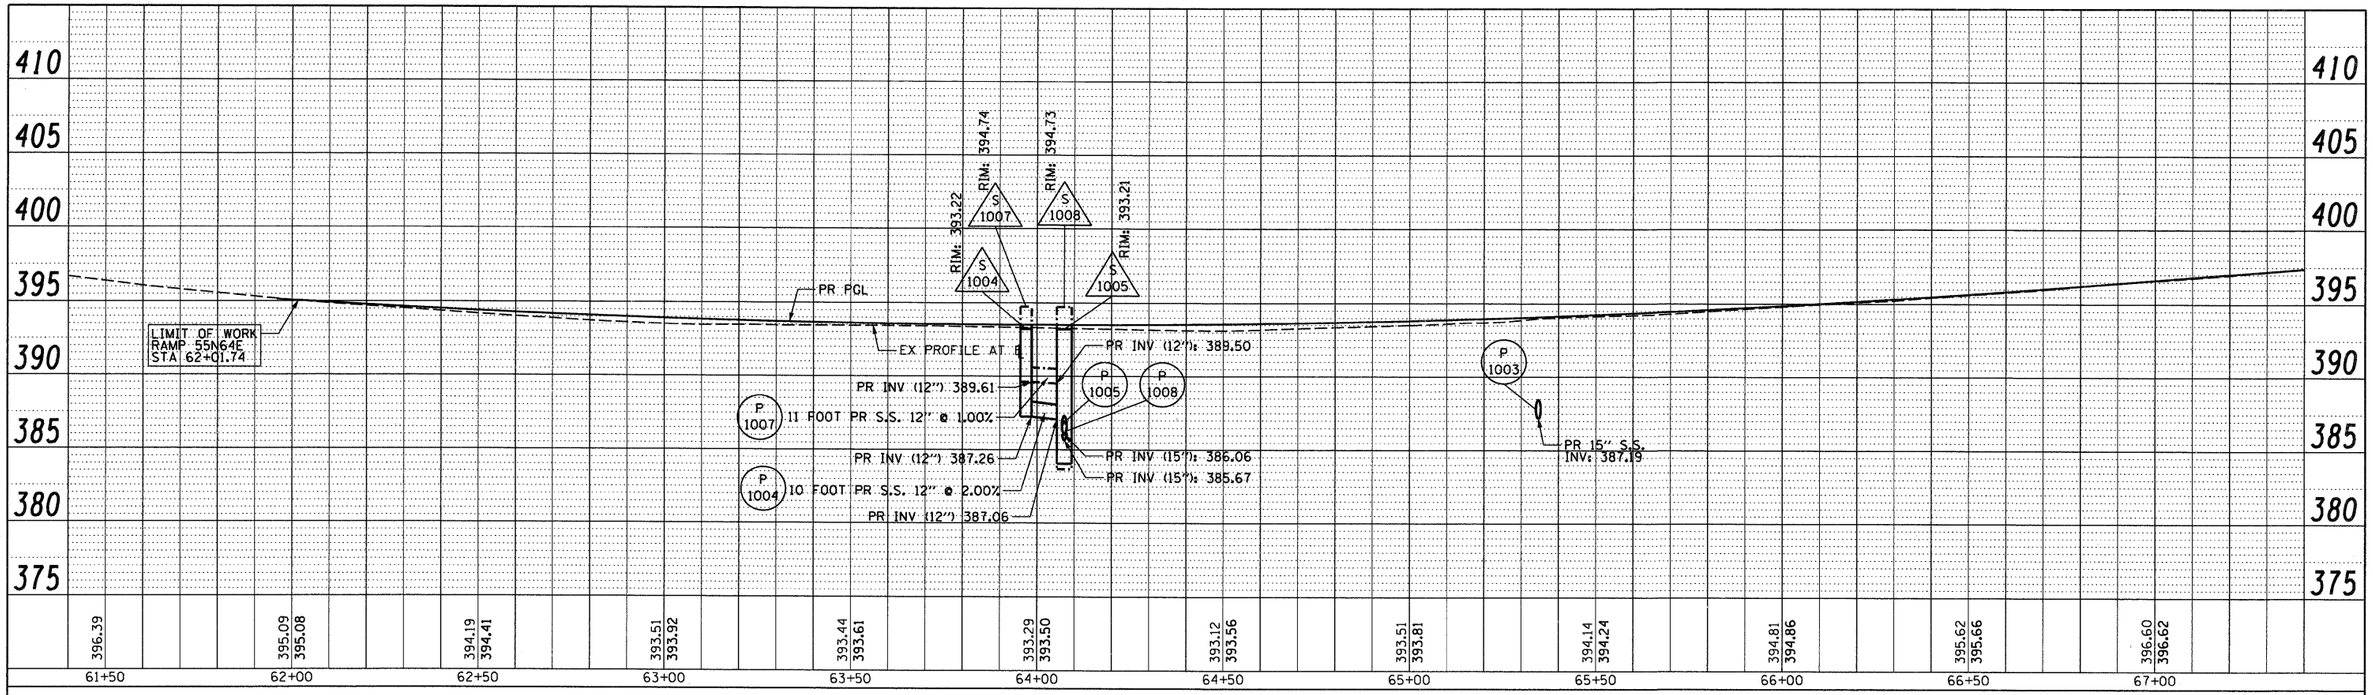

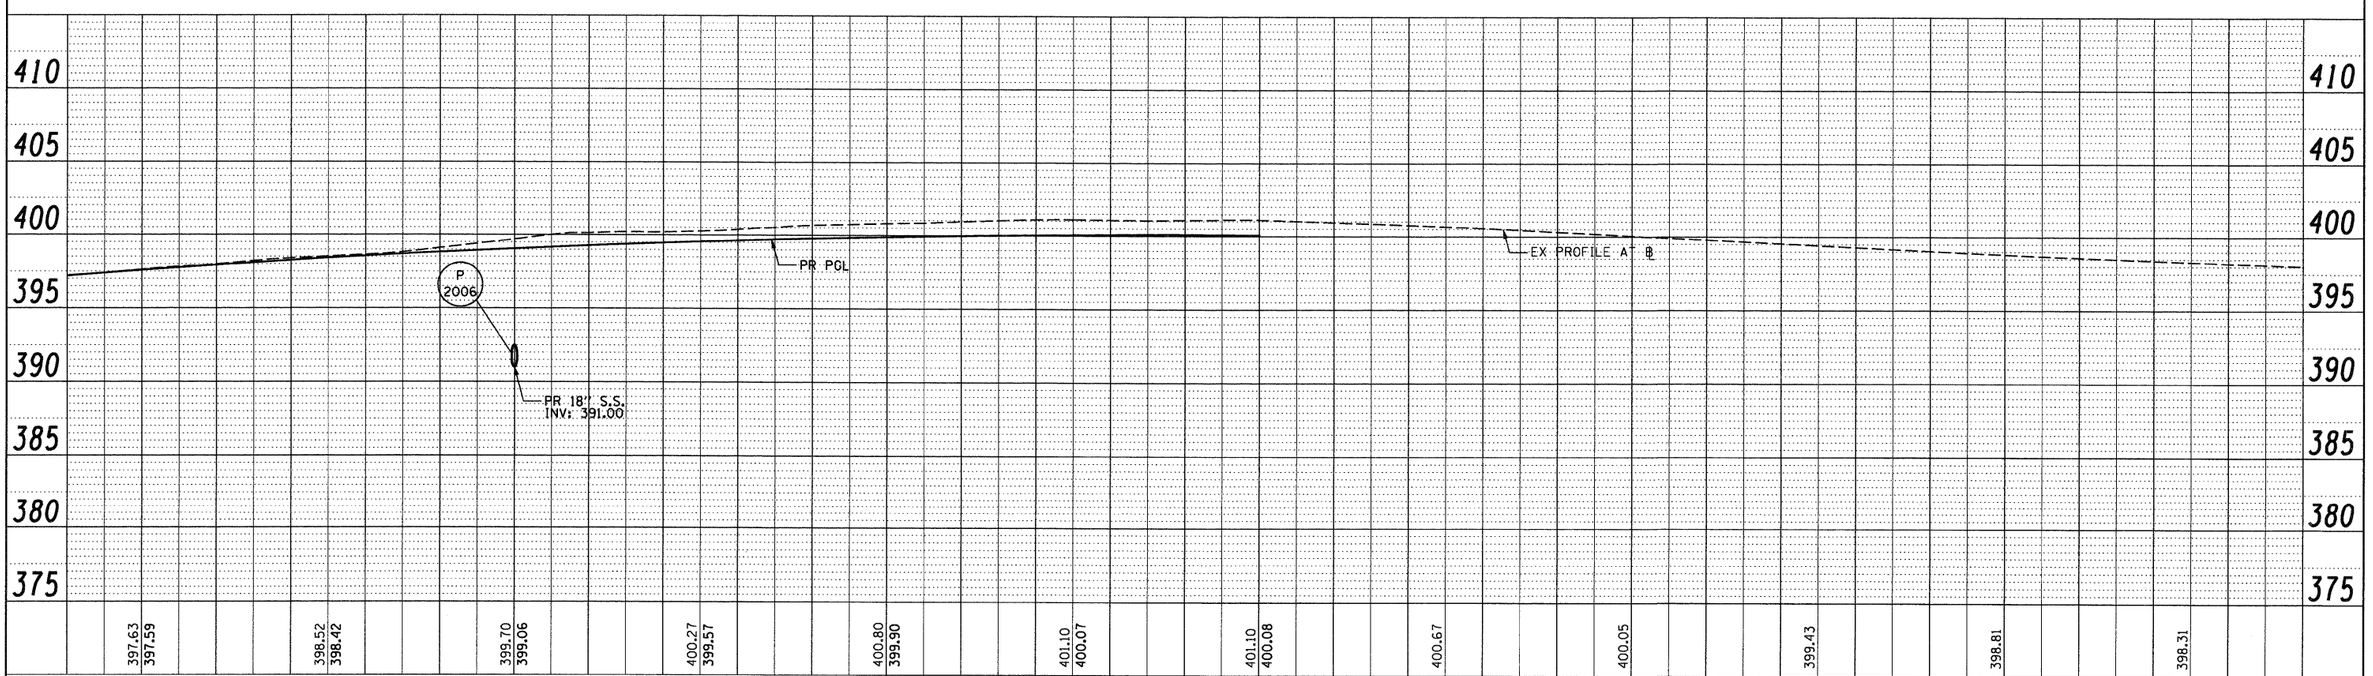

PLAN
SURVEYED
PLOTTED
ALIGNMENT CHECKED
RT. OF WAY CHECKED
NOTE BOOK
NO.
PLOT FILE NAME
BY
DATE

PROFILE
SURVEYED
PLOTTED
GRADES CHECKED
B.M. NOTED
STRUCTURE NOTATIONS CHKD
NOTE BOOK
NO.
BY
DATE

FILE NAME = DBTri-76C52-sht-Prof-Drain-01-55N64E-01.dgn	USER NAME = searsb	DESIGNED - KLK	REVISED -
		DRAWN - KLK	REVISED -
	PLOT SCALE = 40.0000 ' / in.	CHECKED - EEY	REVISED -
	PLOT DATE = 1/24/2012	DATE - 1-20-12	REVISED -

STATE OF ILLINOIS
DEPARTMENT OF TRANSPORTATION

DRAINAGE PROFILE
RAMP 55N64E

SCALE: H: 20 V: 5 | SHEET NO. 1 OF 32 SHEETS | STA. 61+50 TO STA. 73+50

F.A. RTE.	SECTION	COUNTY	TOTAL SHEETS	SHEET NO.
•	82-1-R(A), 82-1-R(B)	ST. CLAIR	629	268
• 64/998/70		CONTRACT NO. 76C52		
FED. ROAD DIST. NO.	ILLINOIS	FED. AID PROJECT		