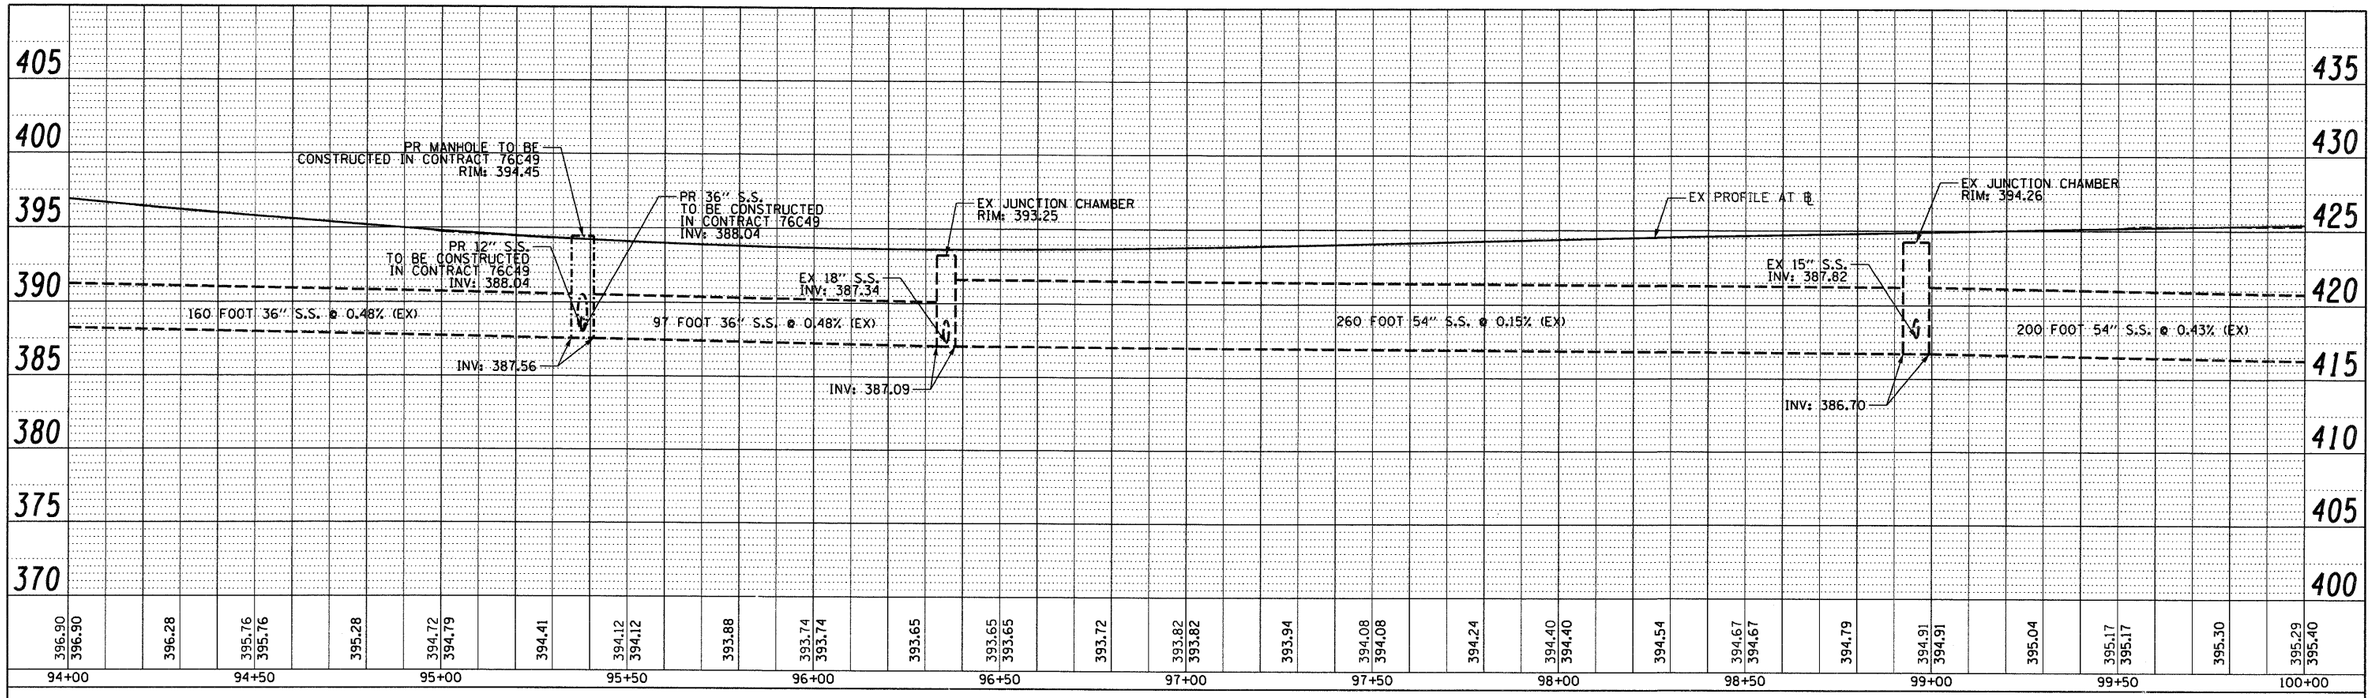

PLAN
SURVEYED
PLOTTED
DRAWN
CHECKED
NOTE BOOK
NO.
BY
DATE
ALIGNMENT CHECKED
RT. OF WAY CHECKED
CADD FILE NAME

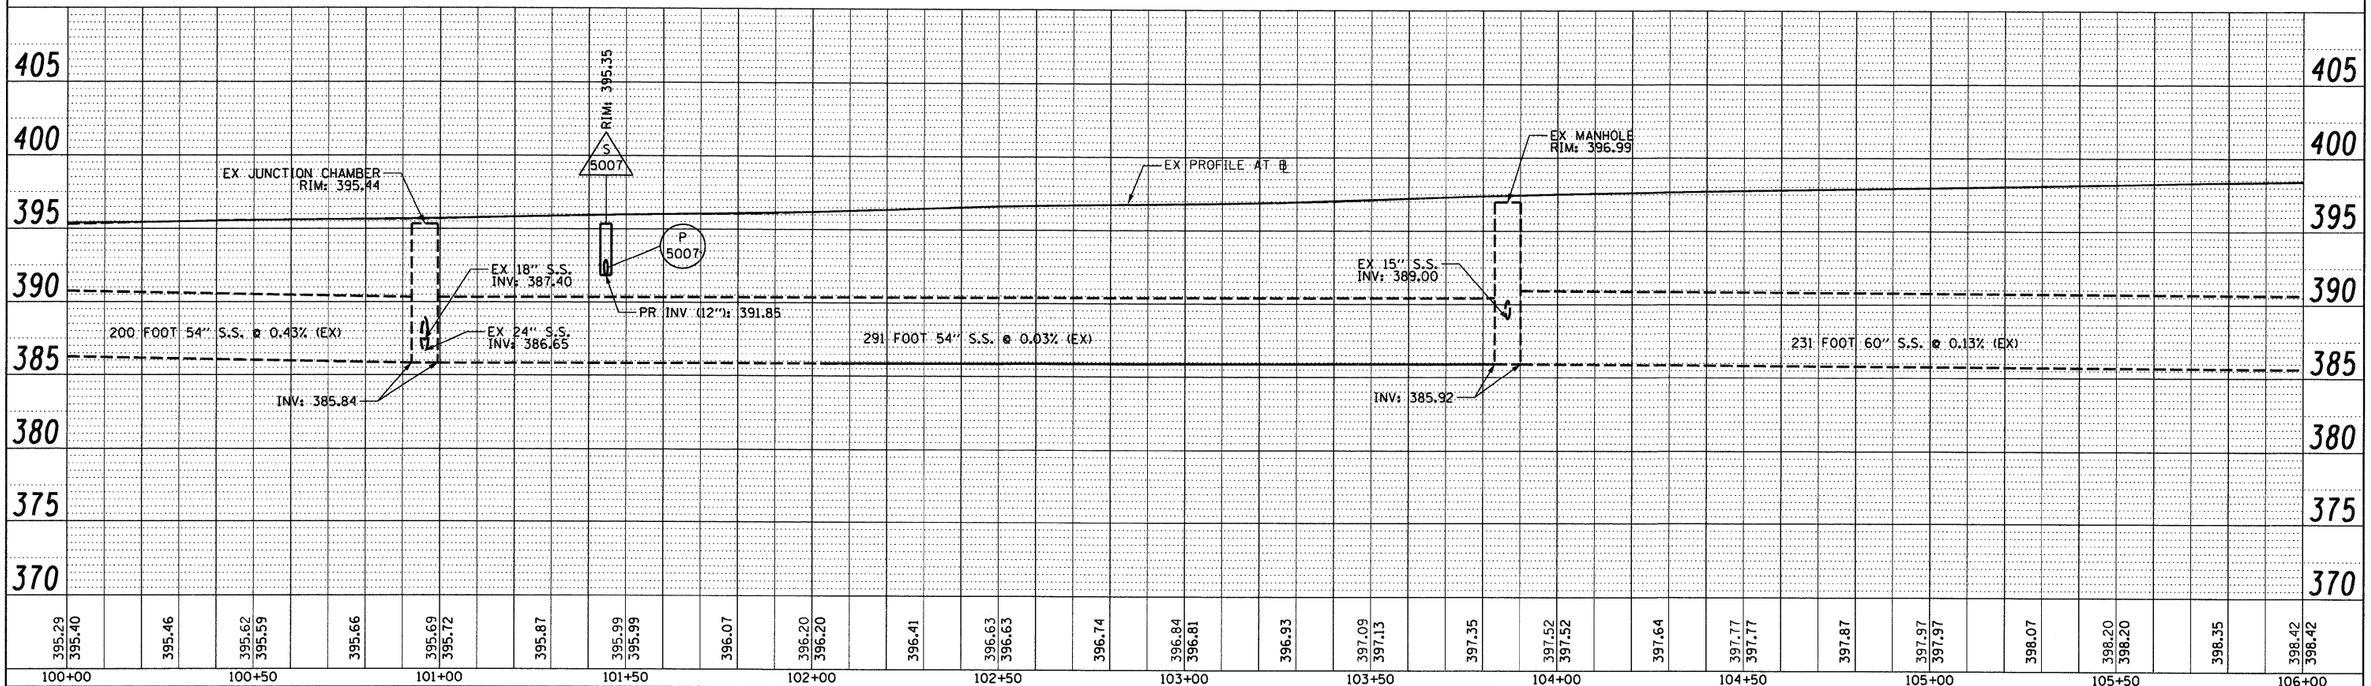

PROFILE
SURVEYED
PLOTTED
DRAWN
CHECKED
NOTE BOOK
NO.
BY
DATE
B.M. NOTED
STRUCTURE NOTATIONS CHKD

FILE NAME = D8Tr1-76C52-sht-Prof-Drain-09-64W-02.dgn	USER NAME = searsb	DESIGNED - KLK	REVISED -
		DRAWN - KLK	REVISED -
	PLOT SCALE = 40.0000 ' / in.	CHECKED - EEY	REVISED -
	PLOT DATE = 1/24/2012	DATE - 1-20-12	REVISED -

STATE OF ILLINOIS
DEPARTMENT OF TRANSPORTATION

DRAINAGE PROFILE
WB I-64

SCALE: H: 20 V: 5 | SHEET NO. 9 OF 32 SHEETS | STA. 94+00 TO STA. 106+00

F.A. RTE.	SECTION	COUNTY	TOTAL SHEETS	SHEET NO.
•	82-1-R(A), 82-1-R(B)	ST. CLAIR	629	276
• 64/998/70		CONTRACT NO. 76C52		
FED. ROAD DIST. NO.	ILLINOIS	FED. AID PROJECT		