FINAL SURVEY	NOTE BOOK	NO.
SURVEYED		
PLOTTED		
TYPING DATE		
AREAS		
AREAS CHECKED		

BY	DATE

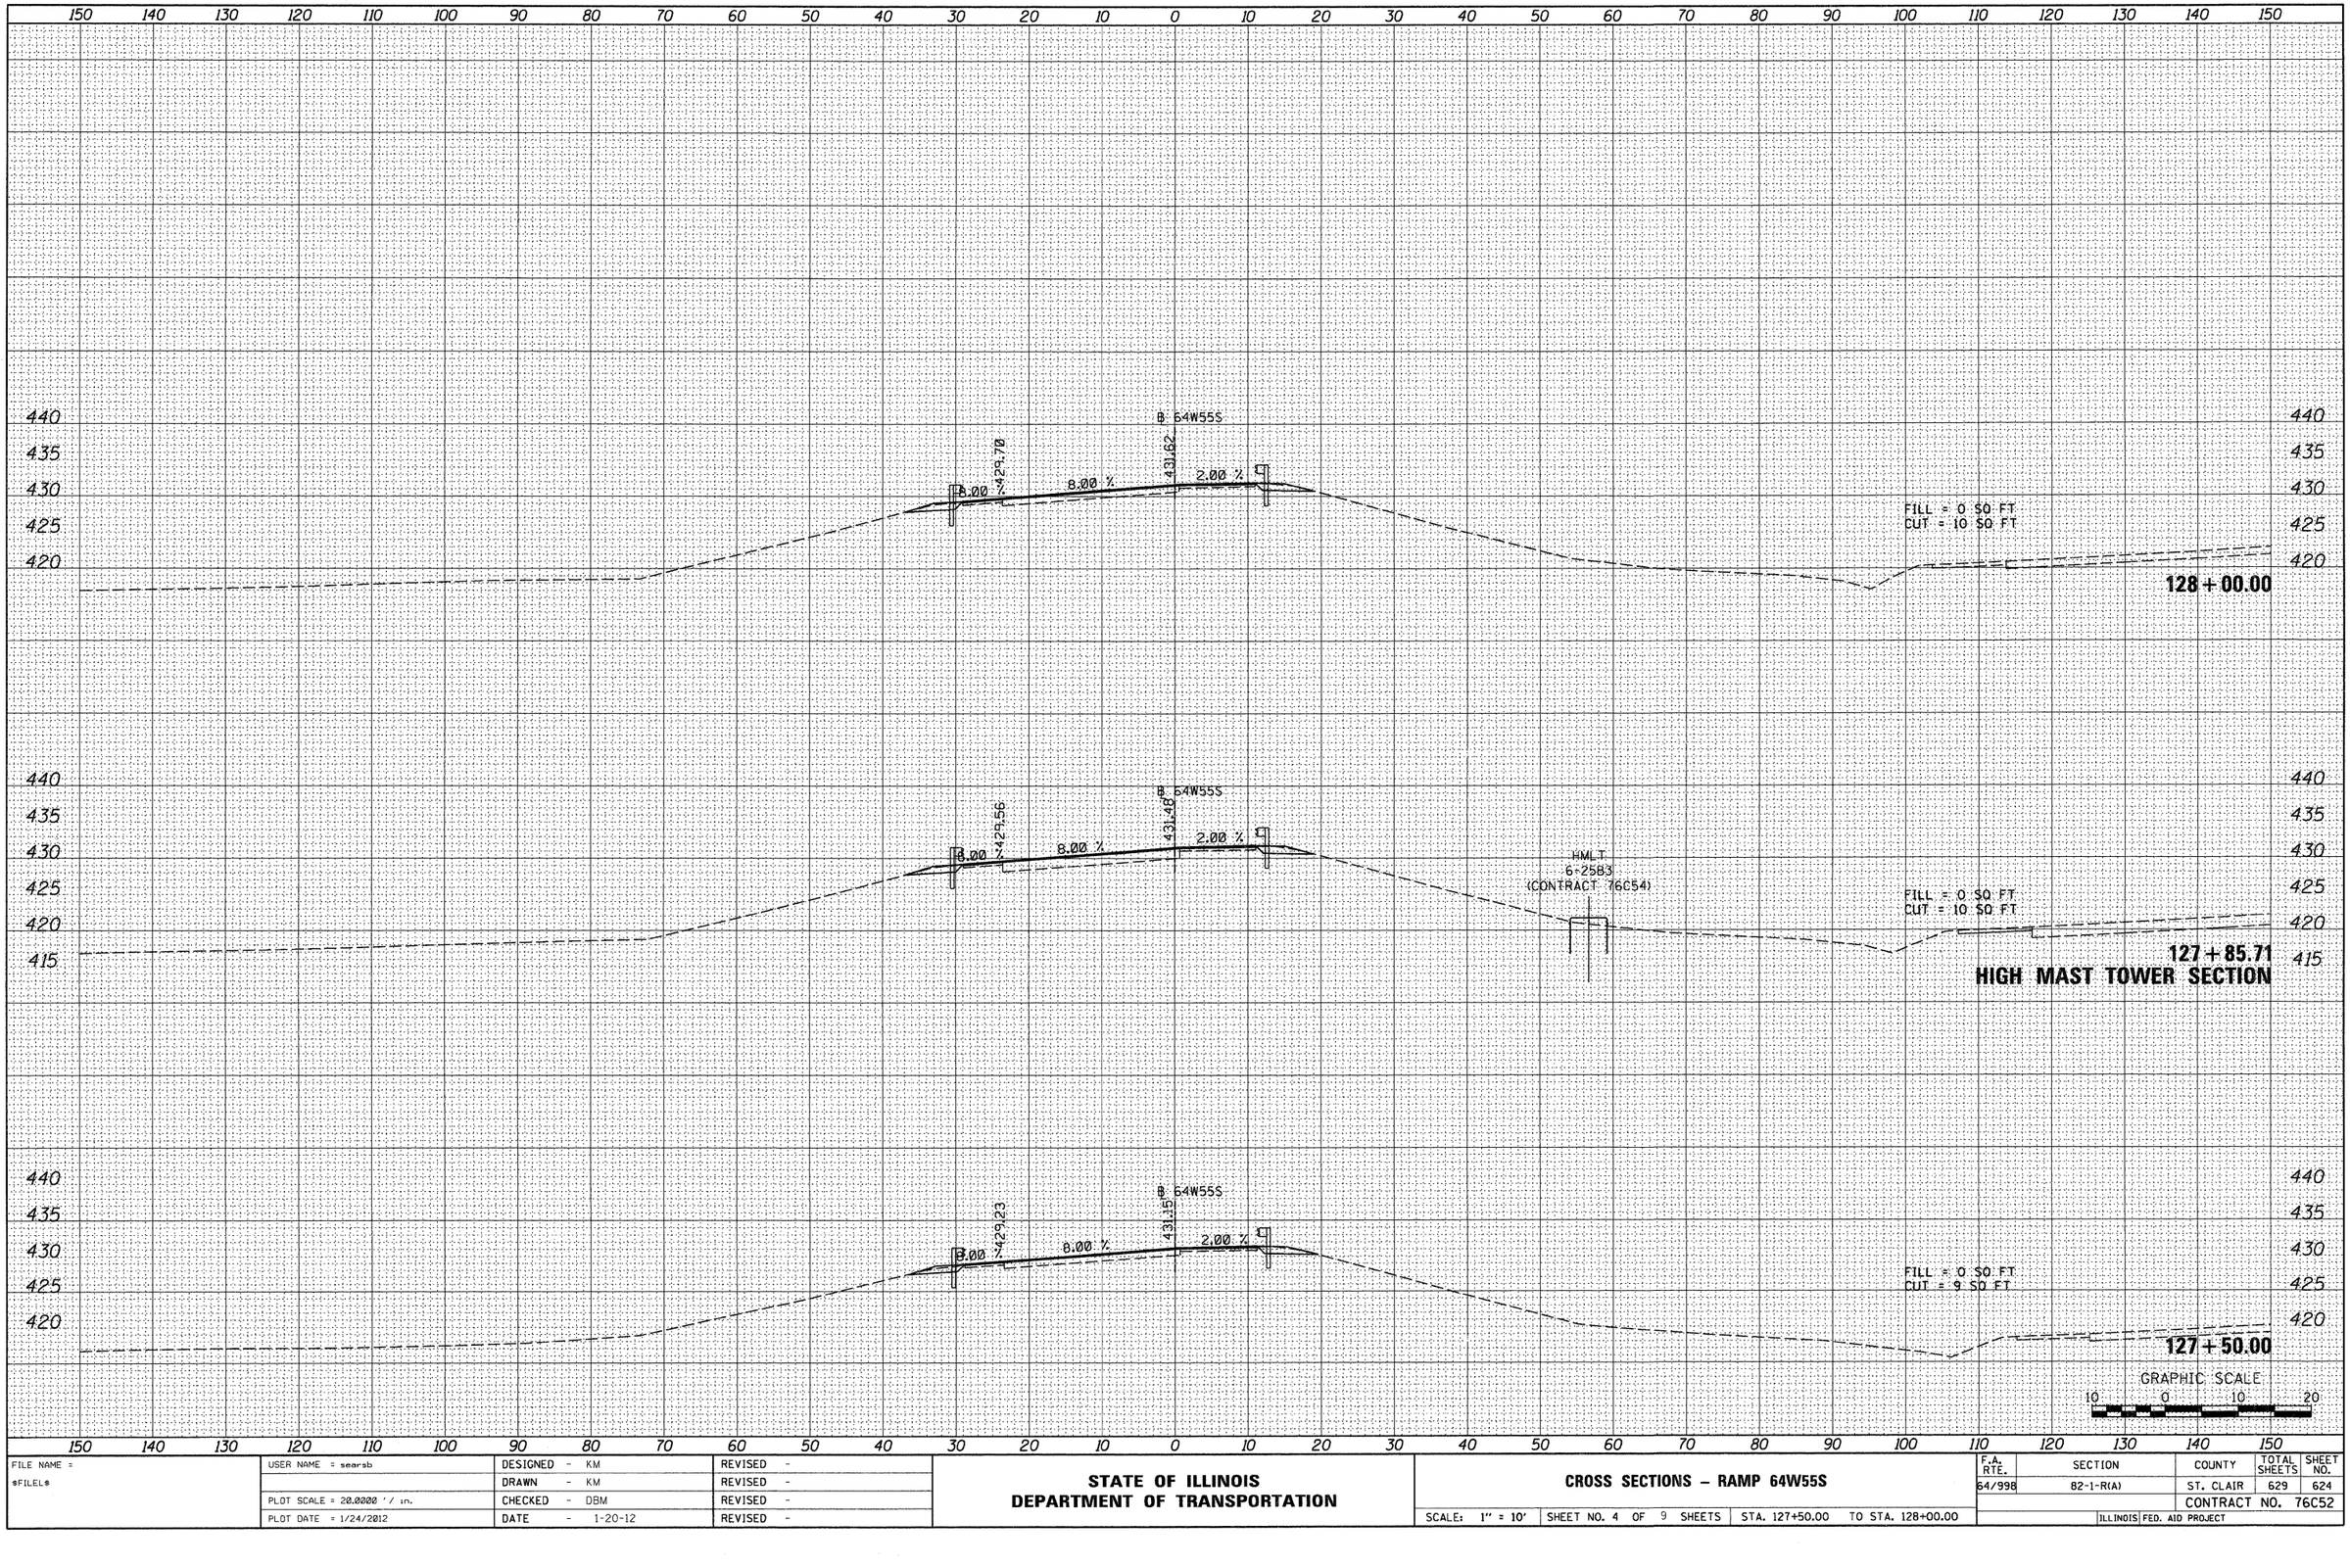

ORIGINAL SURVEY	NOTE BOOK	NO.
SURVEYED		
PLOTTED		
TYPING DATE		
AREAS		
AREAS CHECKED		

BY	DATE

FILE NAME = $FILE$	USER NAME = searsb	DESIGNED - KM	REVISED -
		DRAWN - KM	REVISED -
	PLOT SCALE = 20.0000 ' / in.	CHECKED - DBM	REVISED -
	PLOT DATE = 1/24/2012	DATE - 1-20-12	REVISED -

STATE OF ILLINOIS
DEPARTMENT OF TRANSPORTATION

CROSS SECTIONS – RAMP 64W55S

SCALE: 1" = 10' | SHEET NO. 4 OF 9 SHEETS | STA. 127+50.00 TO STA. 128+00.00

F.A. RTE.	SECTION	COUNTY	TOTAL SHEETS	SHEET NO.
64/998	82-1-R(A)	ST. CLAIR	629	624
		CONTRACT NO. 76C52		
		ILLINOIS FED. AID PROJECT		