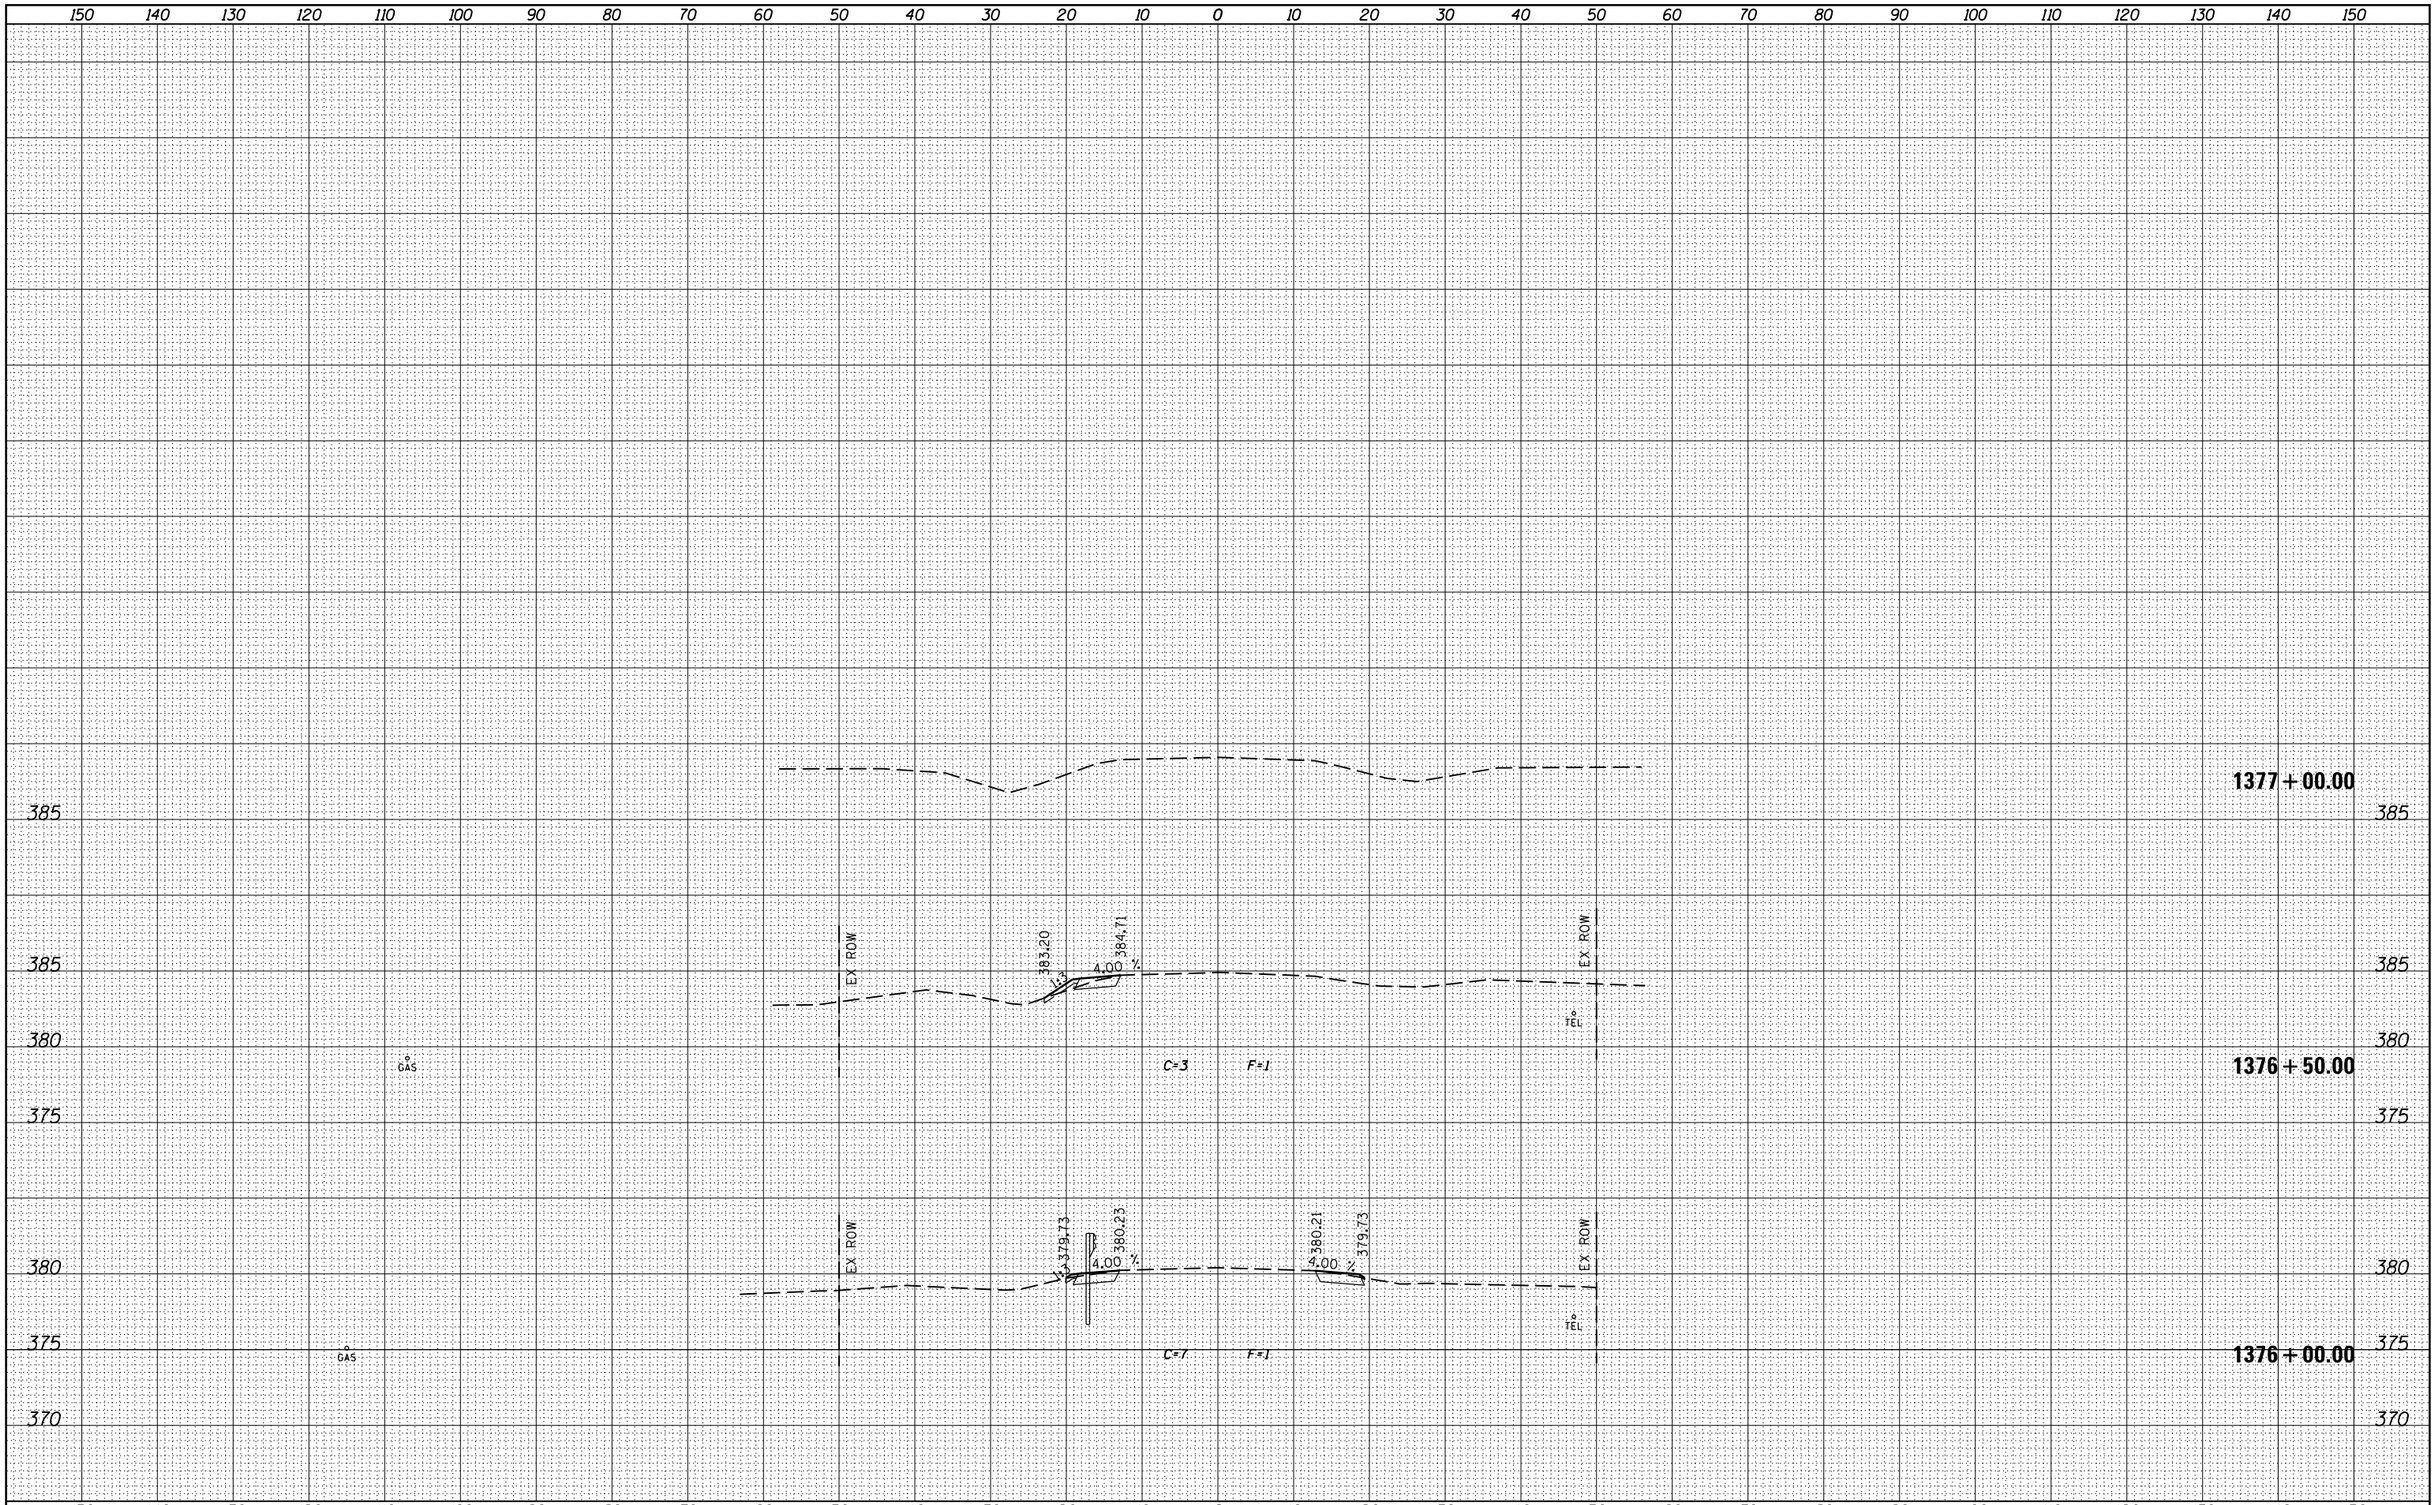

FINAL SURVEY	BY	DATE
SURVEYED		
PLOTTED		
TEMPLATE		
AREAS		
AREAS CHECKED		
NOTE BOOK NO.		

ORIGINAL SURVEY	BY	DATE
SURVEYED		
PLOTTED		
TEMPLATE		
AREAS		
AREAS CHECKED		
NOTE BOOK NO.		

FILE NAME = c:\pw_work\pwidot\lavenderba\d0293530\d978165-sht-018-xssht-il-146.dgn	USER NAME = $USER$	DESIGNED -	REVISED -
		DRAWN -	REVISED -
	PLOT SCALE = 20.000000 ' / in.	CHECKED -	REVISED -
CB PROJECT NO 08056-14	PLOT DATE = 1/23/2012	DATE - / /	REVISED -

STATE OF ILLINOIS
DEPARTMENT OF TRANSPORTATION

CROSS SECTIONS – IL 146

SCALE: | SHEET NO. OF SHEETS | STA. 1376+00.00 STA. 1377+00.00

F.A.P RTE.	SECTION	COUNTY	TOTAL SHEETS	SHEET NO.
885	6B-3	POPE	41	21

CONTRACT NO. 78165

ILLINOIS FED. AID PROJECT