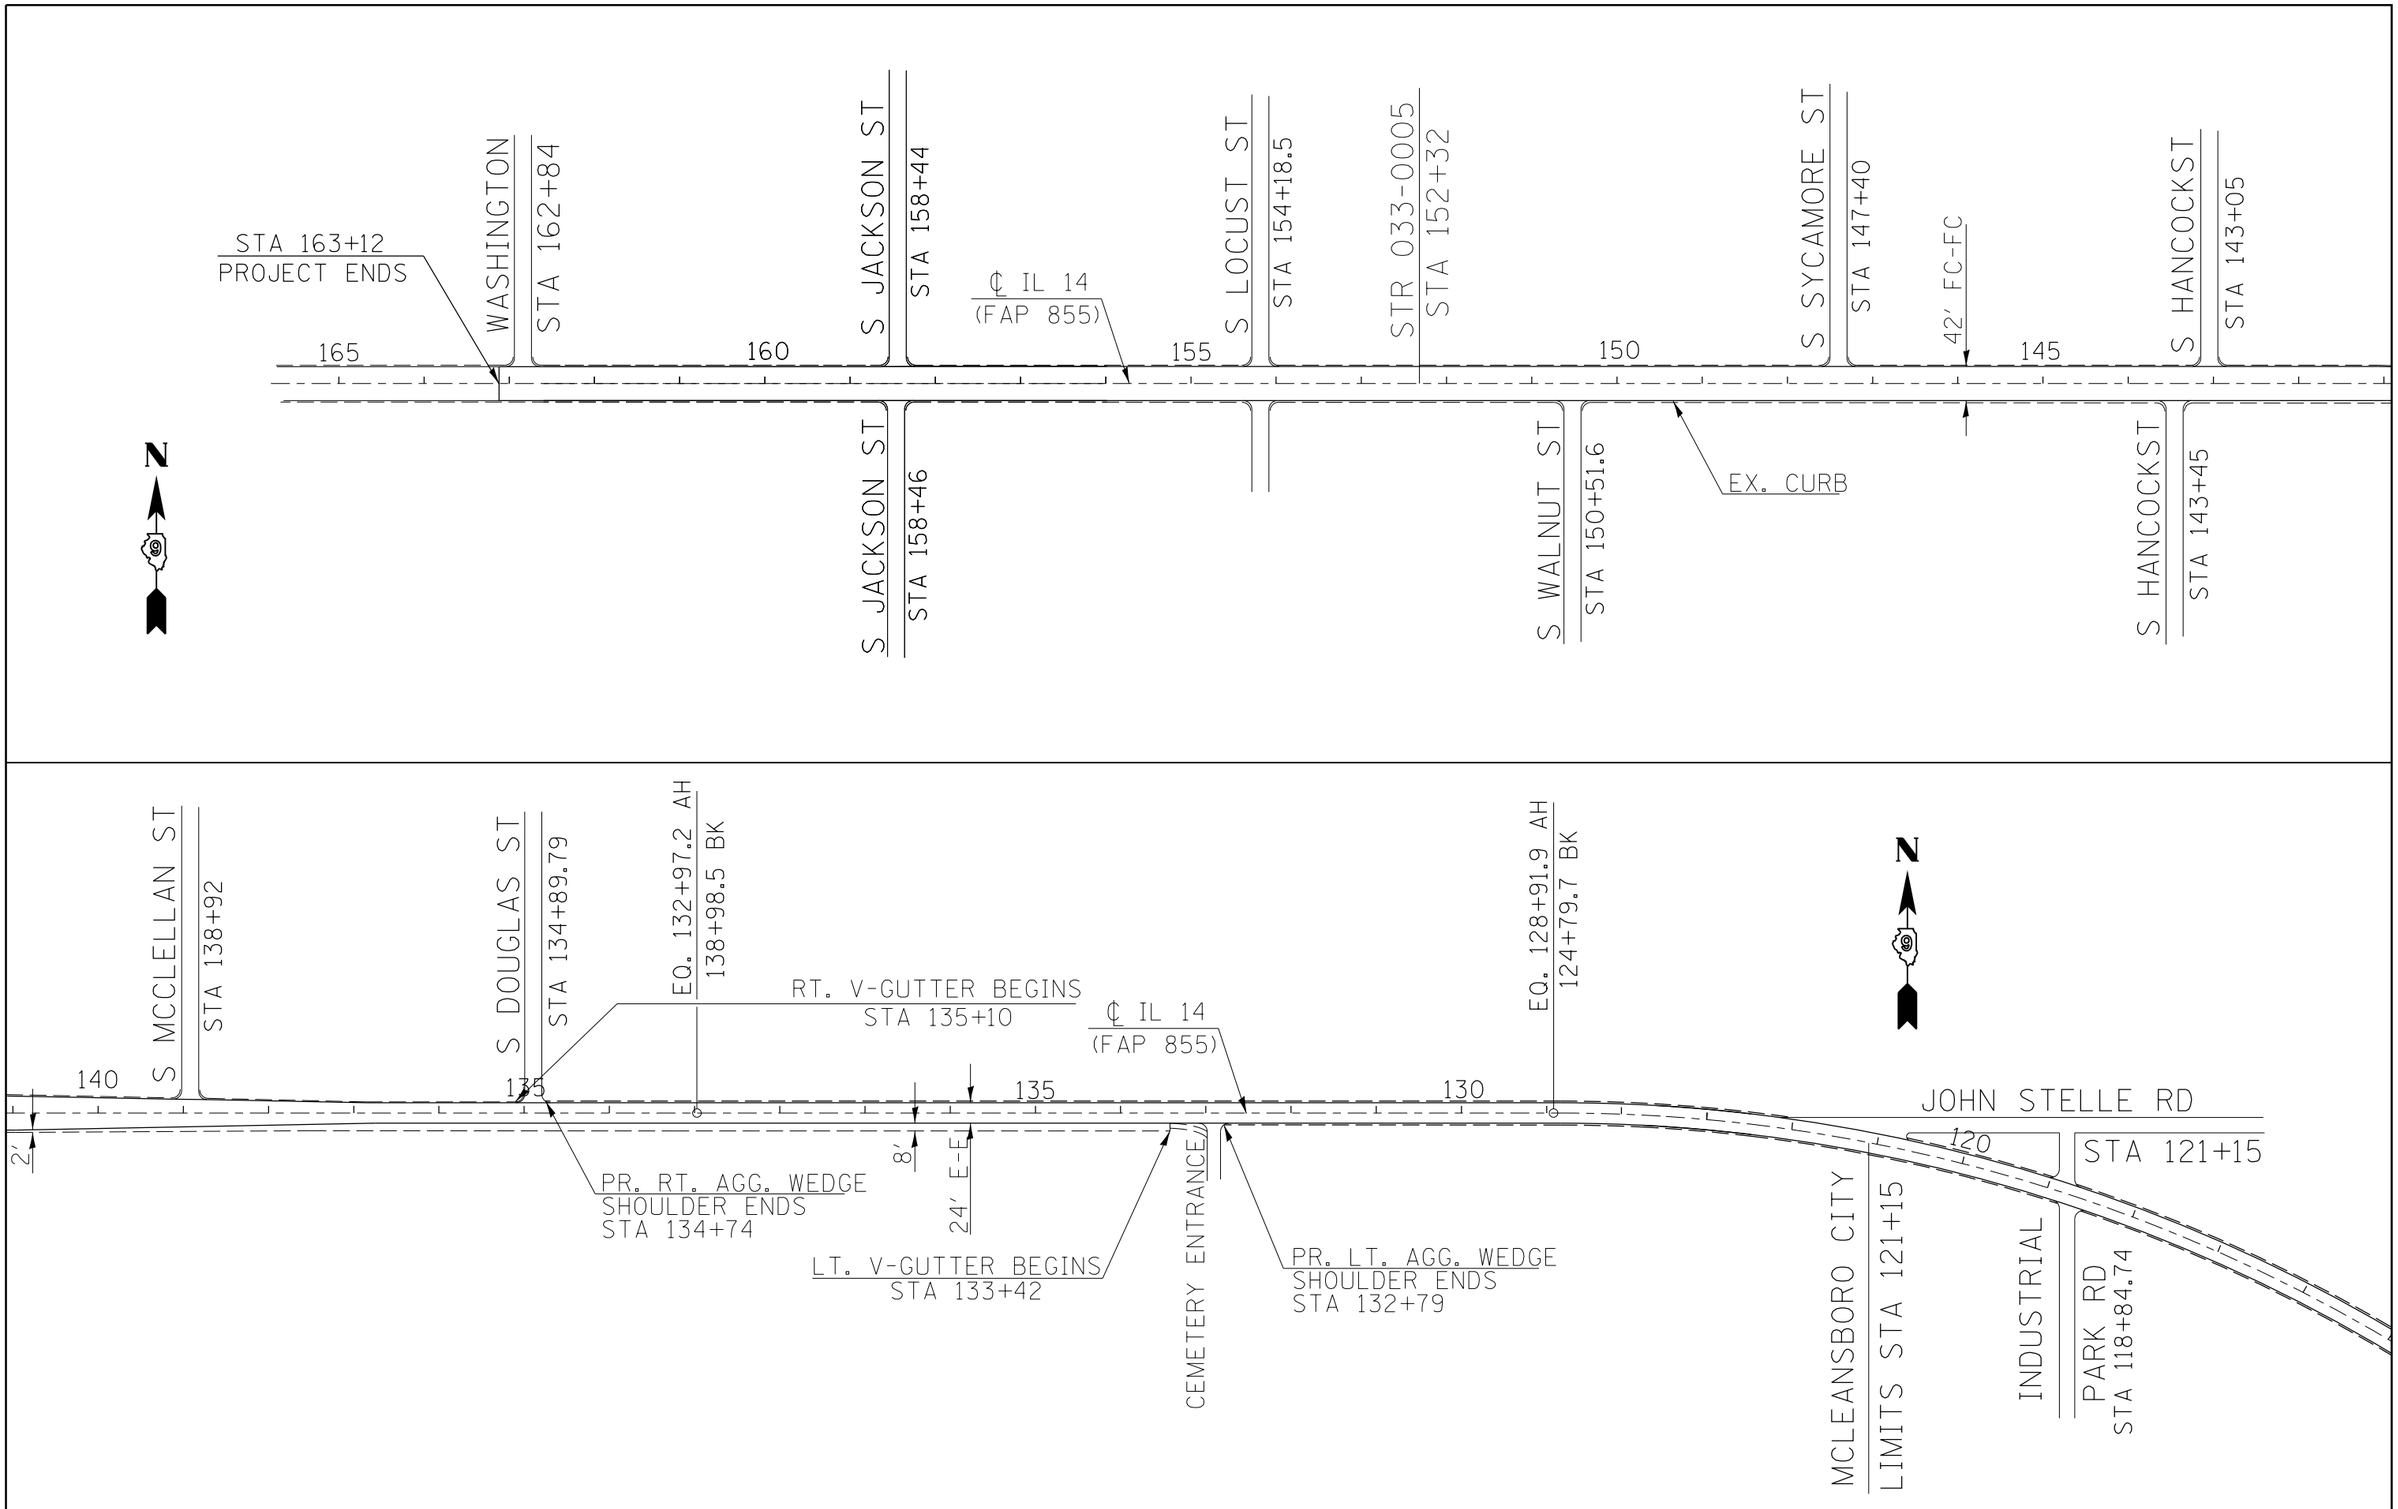

FILE NAME = c:\pw_work\pwidot\kelleykd\d0271238\78271-Design.dgn	USER NAME = $USER$	DESIGNED -	REVISED -	STATE OF ILLINOIS DEPARTMENT OF TRANSPORTATION	PLAN LAYOUT	F.A.P RTE.	SECTION	COUNTY	TOTAL SHEETS / SHEET NO.
		DRAWN -	REVISED -			855	(9,10)RS-2	HAMILTON	30 / 18
	PLOT SCALE = 400.0000 ' / in.	CHECKED -	REVISED -					CONTRACT NO. 78271	
	PLOT DATE = 2/1/2012	DATE -	REVISED -		SCALE: / SHEET NO. 1 OF 15 SHEETS / STA 107+00 TO STA 165+00		ILLINOIS FED. AID PROJECT		