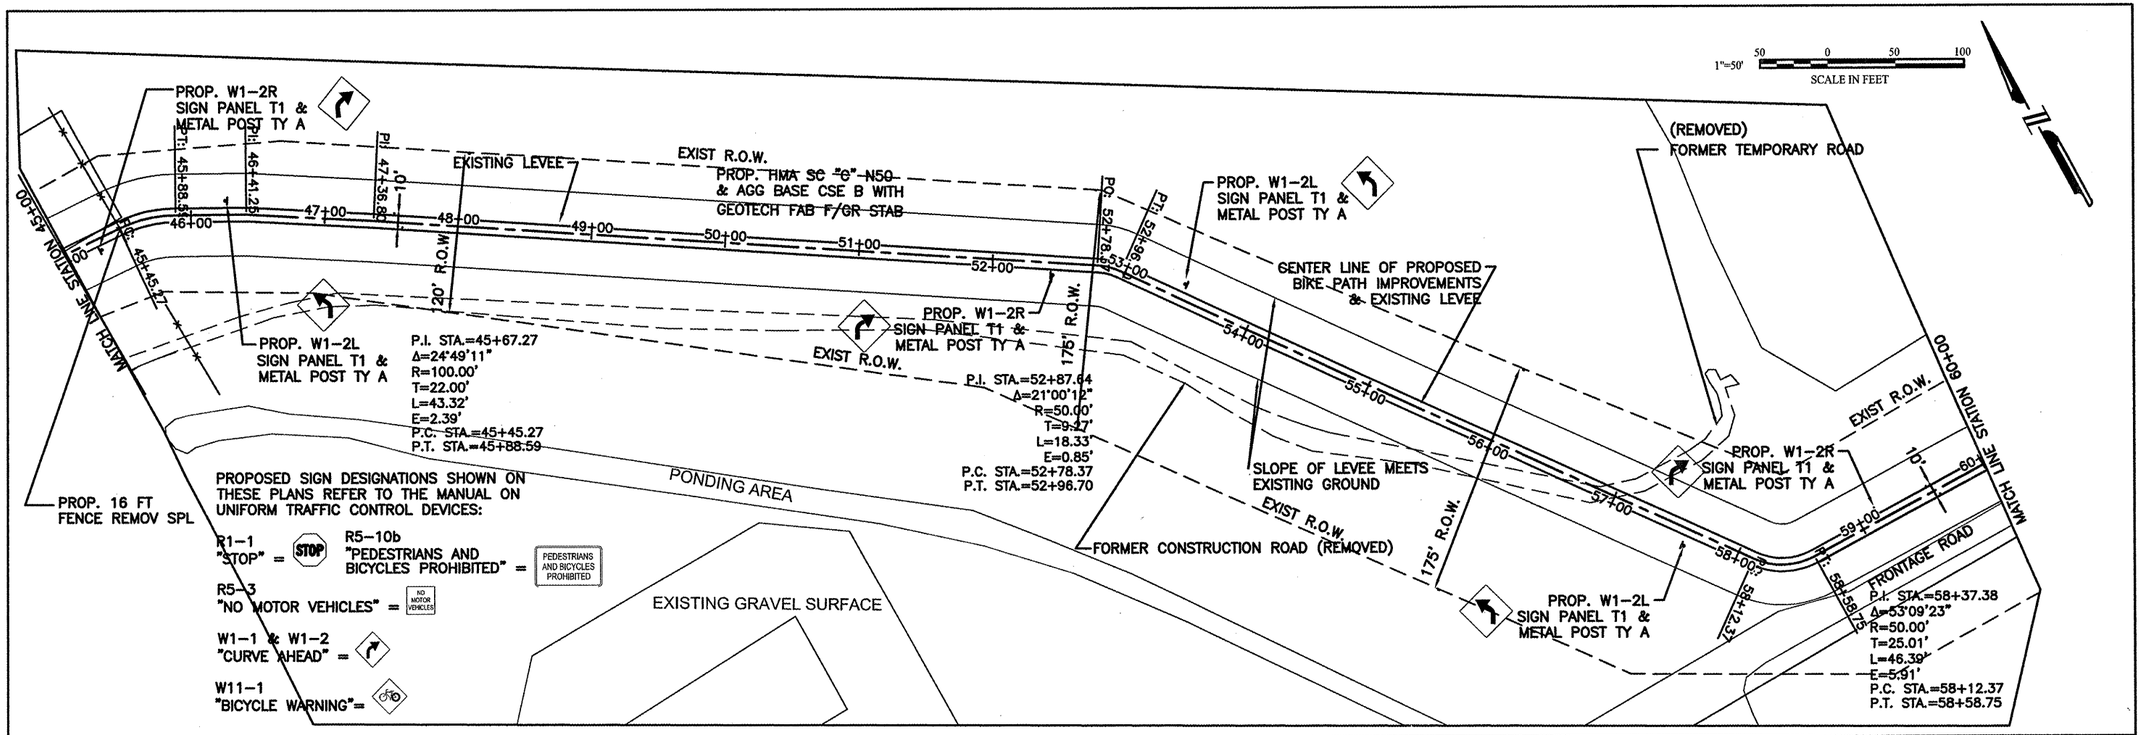

FILE NAME =	USER NAME =	DESIGNED —	REVISED —	STATE OF ILLINOIS DEPARTMENT OF TRANSPORTATION	PLAN AND PROFILE	F.A. RTE.	SECTION	COUNTY	TOTAL SHEETS	SHEET NO.
		DRAWN — SJD	REVISED —				10-00043-00-BT	ROCK ISLAND	31	12
	PLOT SCALE =	CHECKED — MKM	REVISED —					CONTRACT NO. 85556		
	PLOT DATE =	DATE — 2.14.12	REVISED —		SCALE: 1" = 50' SHEET NO. 4 OF 6 SHEETS STA. 45+00 TO STA. 60+00			ILLINOIS FED. AID PROJECT		

PLAN: SURVEYED / PLOTTED / ALIGNMENT CHECKED / RT. OF WAY CHECKED / CADD FILE NAME / NOTE BOOK NO. / BY / DATE

PROFILE: SURVEYED / PLOTTED / GRADES CHECKED / B.M. NOTED / STRUCTURE NOTAT'NS CHKD / NOTE BOOK NO. / BY / DATE