| ROUTE NO | SECTION | COUNTY | TOTAL SHEETS | THIS SHEET |
|---|---|---|---|---|
| F.A.U. 6728 | * | TAZEWELL | 28 | 5 |
| FED. RD. DIST. NO. 7 | ILLINOIS | PROJECT TE-00D4(110) | | |

*10-00109-00-BT
CONTRACT NO. 89598

| CURVE #1A |
|---|
| PI Sta = 106+52.67 |
| Δ = 3°-57'-46" |
| T = 8.65 |
| R = 250.00 |
| L = 17.29 |
| E = 0.15 |

| CURVE #1B |
|---|
| PI Sta = 107+06.95 |
| Δ = 4°-05'-17" |
| T = 8.92 |
| R = 250.00 |
| L = 17.84 |
| E = 0.16 |

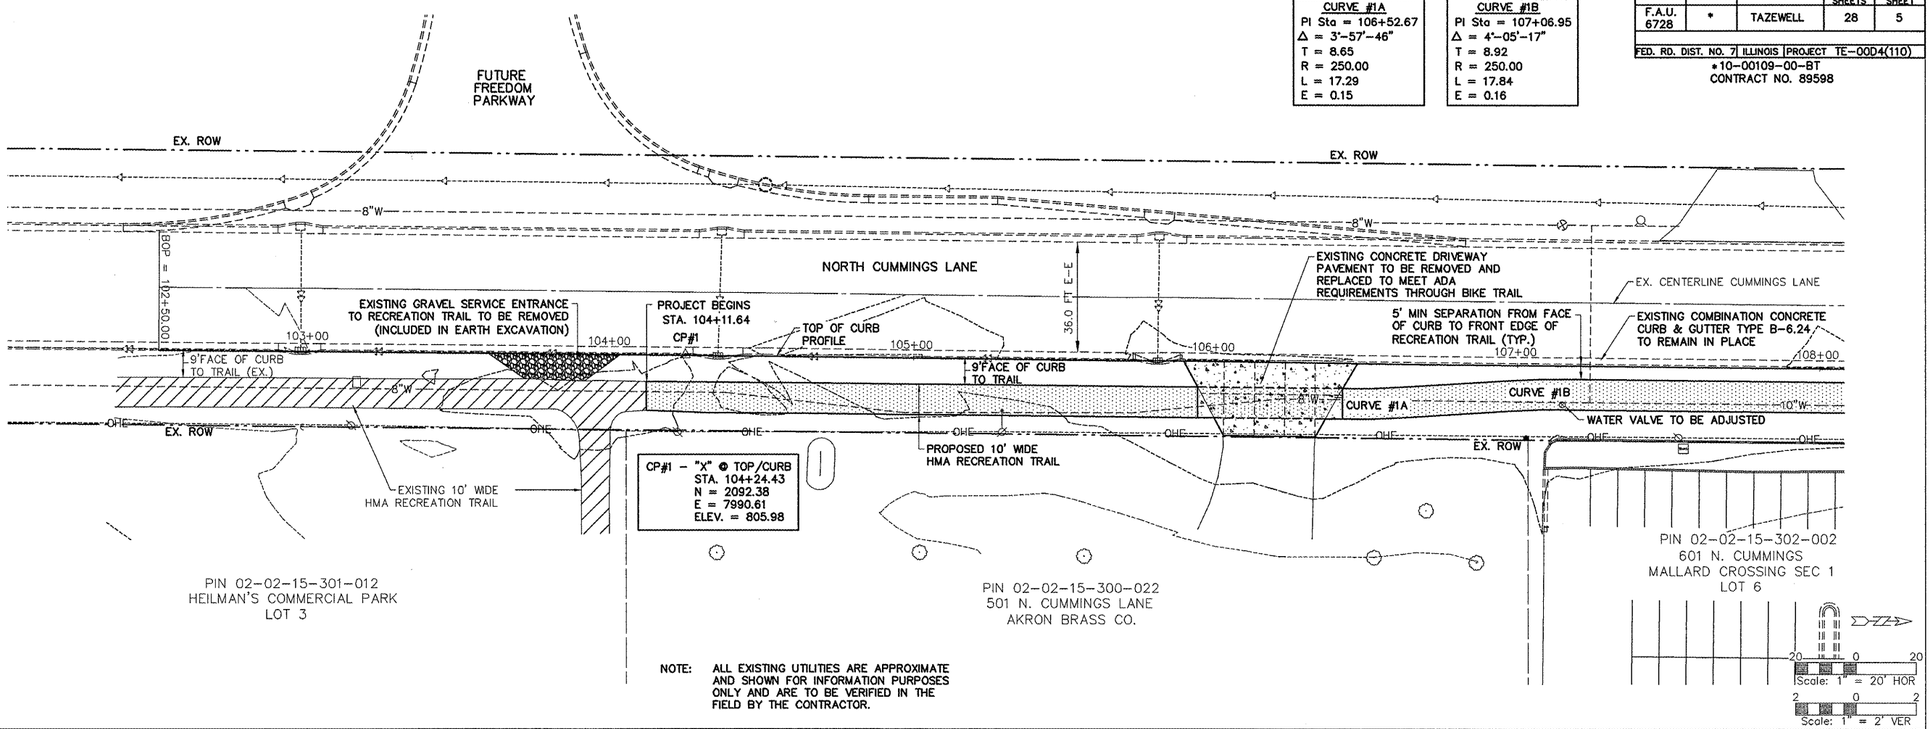


NOTE: ALL EXISTING UTILITIES ARE APPROXIMATE AND SHOWN FOR INFORMATION PURPOSES ONLY AND ARE TO BE VERIFIED IN THE FIELD BY THE CONTRACTOR.

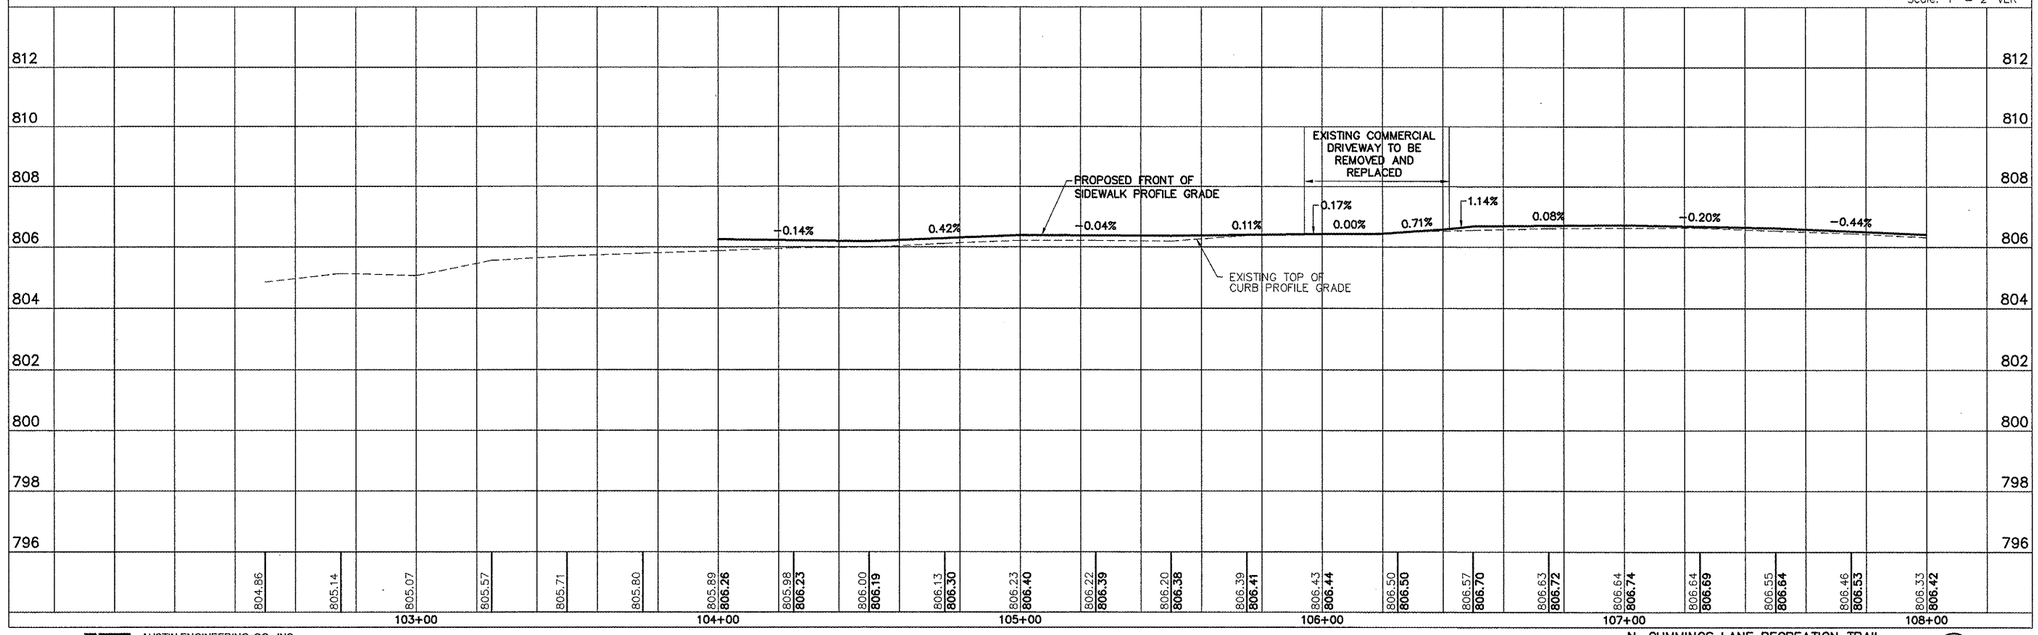



AUSTIN ENGINEERING, CO., INC.
Consulting Engineers / Surveyors
8100 North University Street
Peoria, Illinois 61615-1879
License No. 184-001143


N. CUMMINGS LANE RECREATION TRAIL
WASHINGTON, ILLINOIS