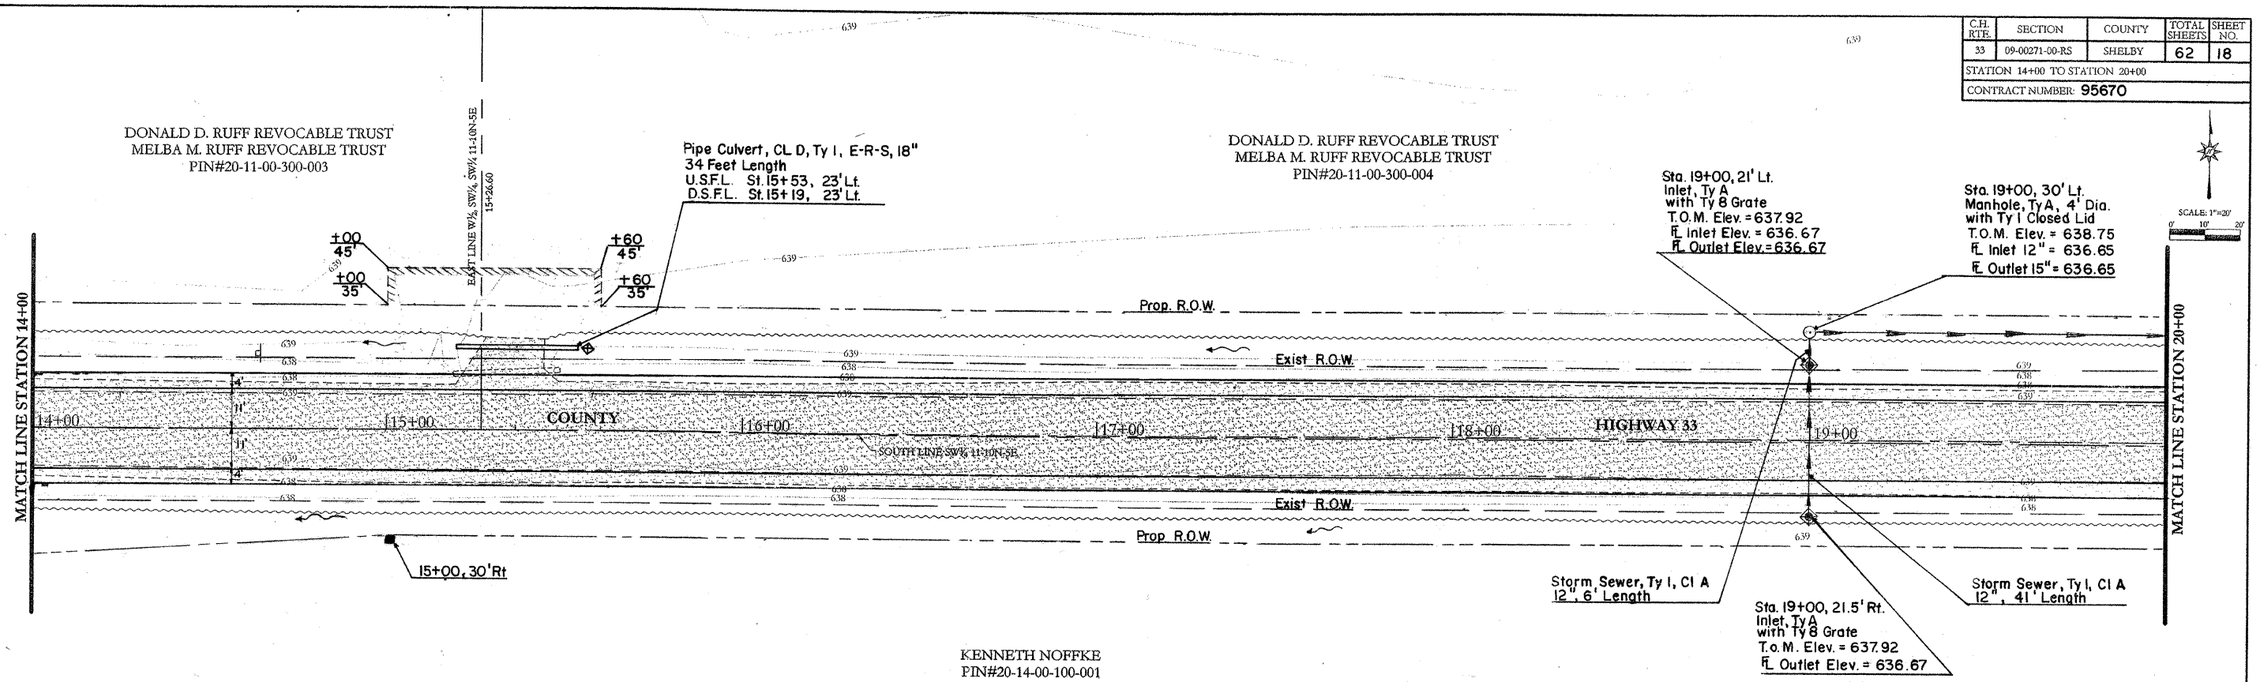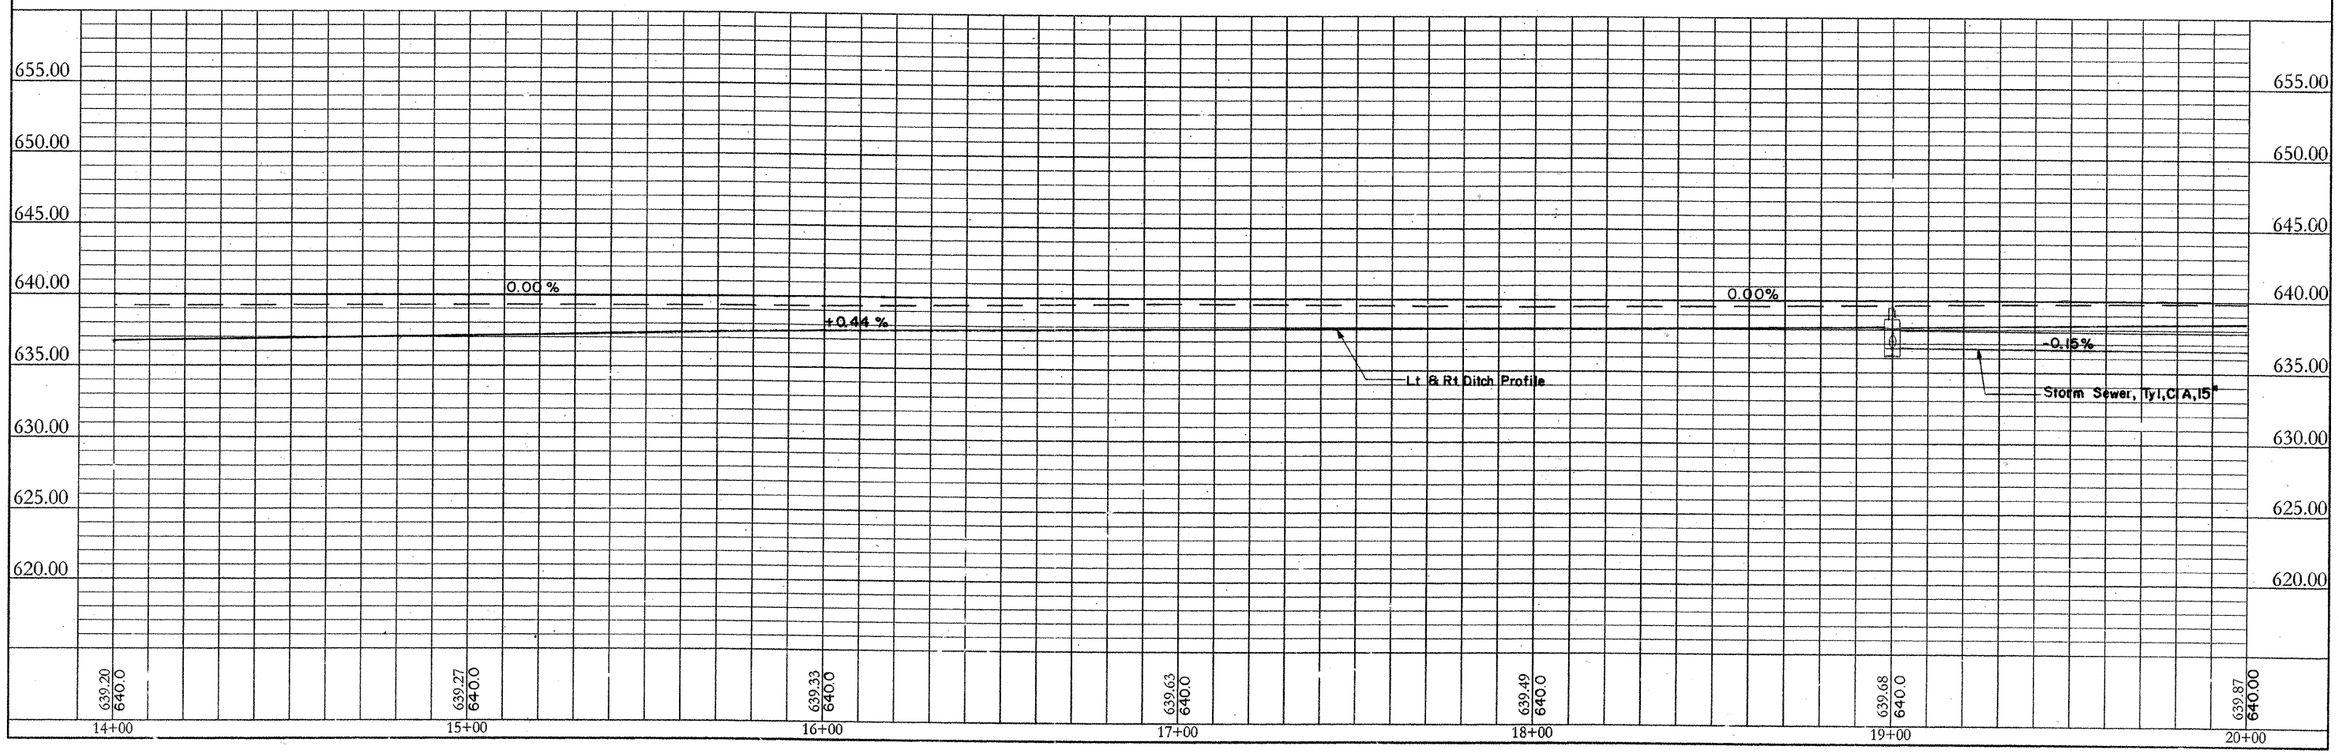C.H. RTE.	SECTION	COUNTY	TOTAL SHEETS	SHEET NO.
33	09-00271-00-RS	SHELBY	62	18
STATION 14+00 TO STATION 20+00				
CONTRACT NUMBER: 95670