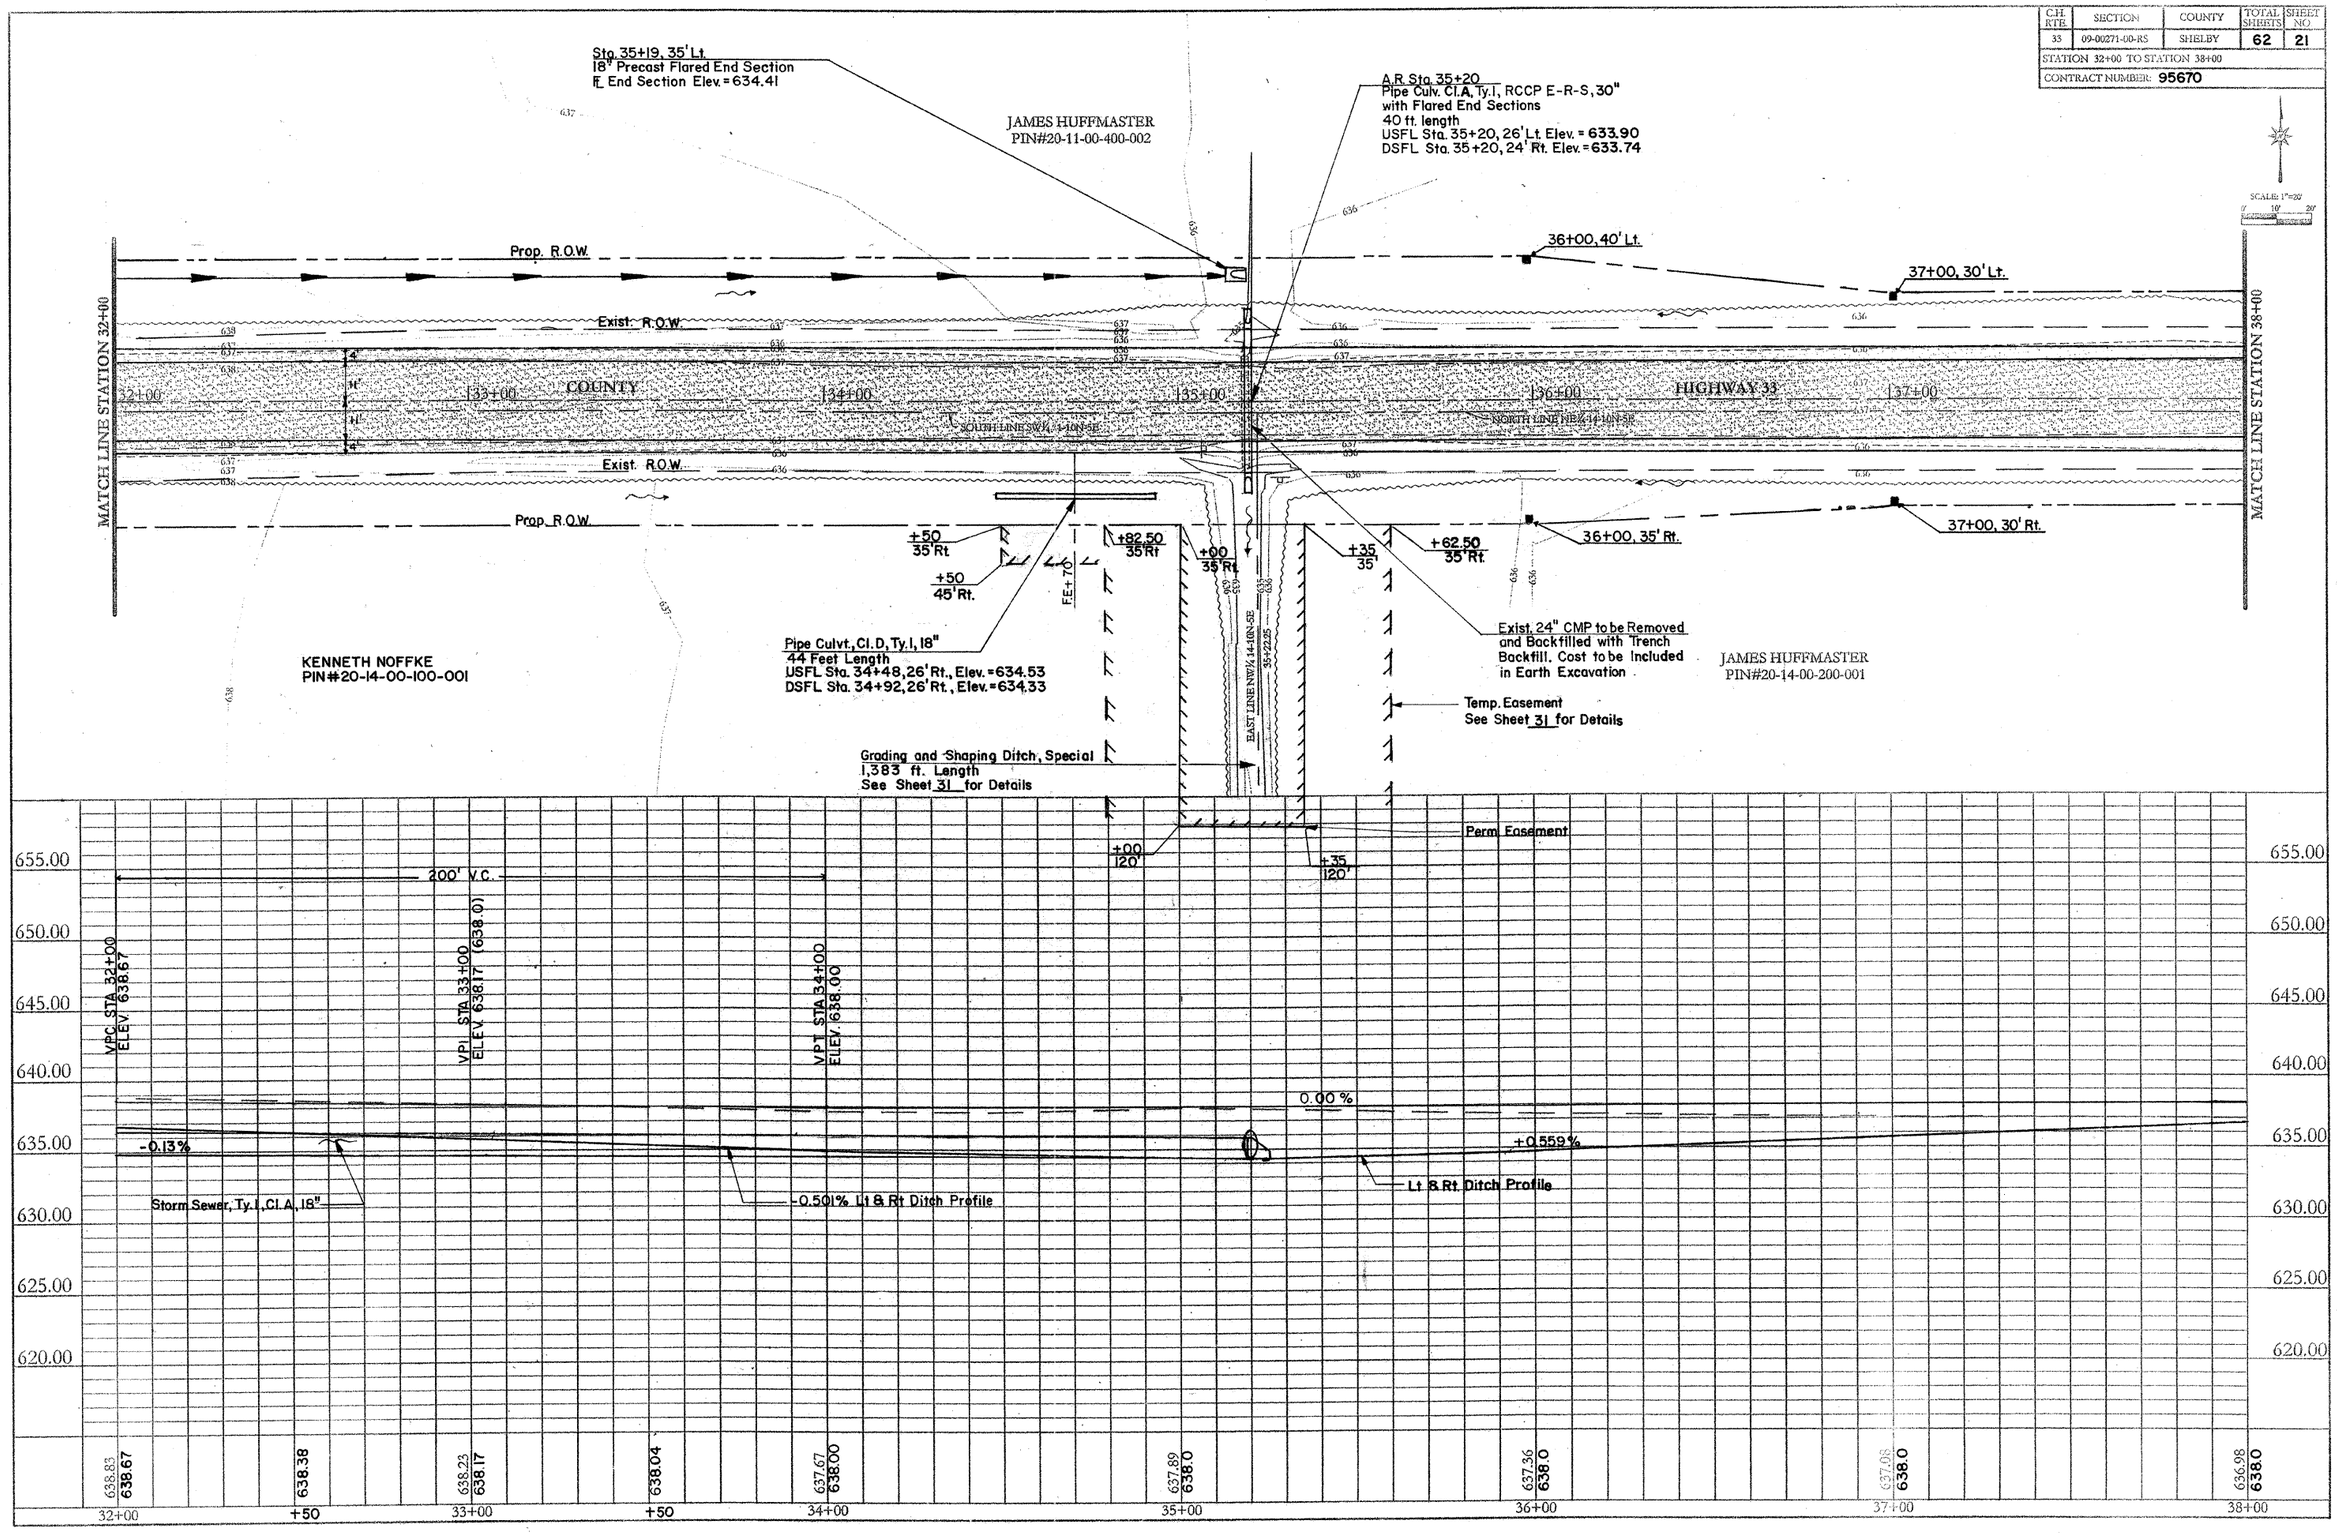C.H. RTE.	SECTION	COUNTY	TOTAL SHEETS	SHEET NO.
33	09-00271-00-RS	SHELBY	62	21
STATION 32+00 TO STATION 38+00				
CONTRACT NUMBER: 95670