SHELBY COUNTY
SECTION: 09-00271-00-RS
F.A.S. 656
SHEET 31 OF 62 SHEETS

CONTRACT NO. 95670

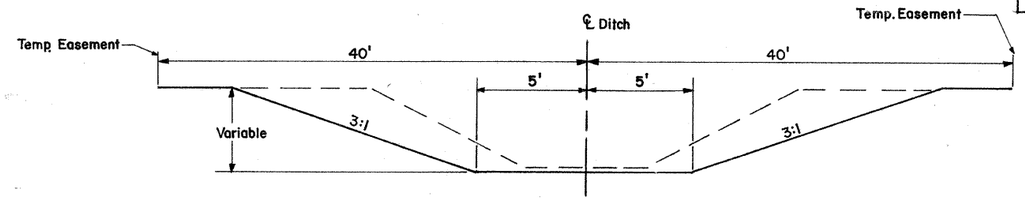

PROPOSED TYPICAL DITCH SECTION

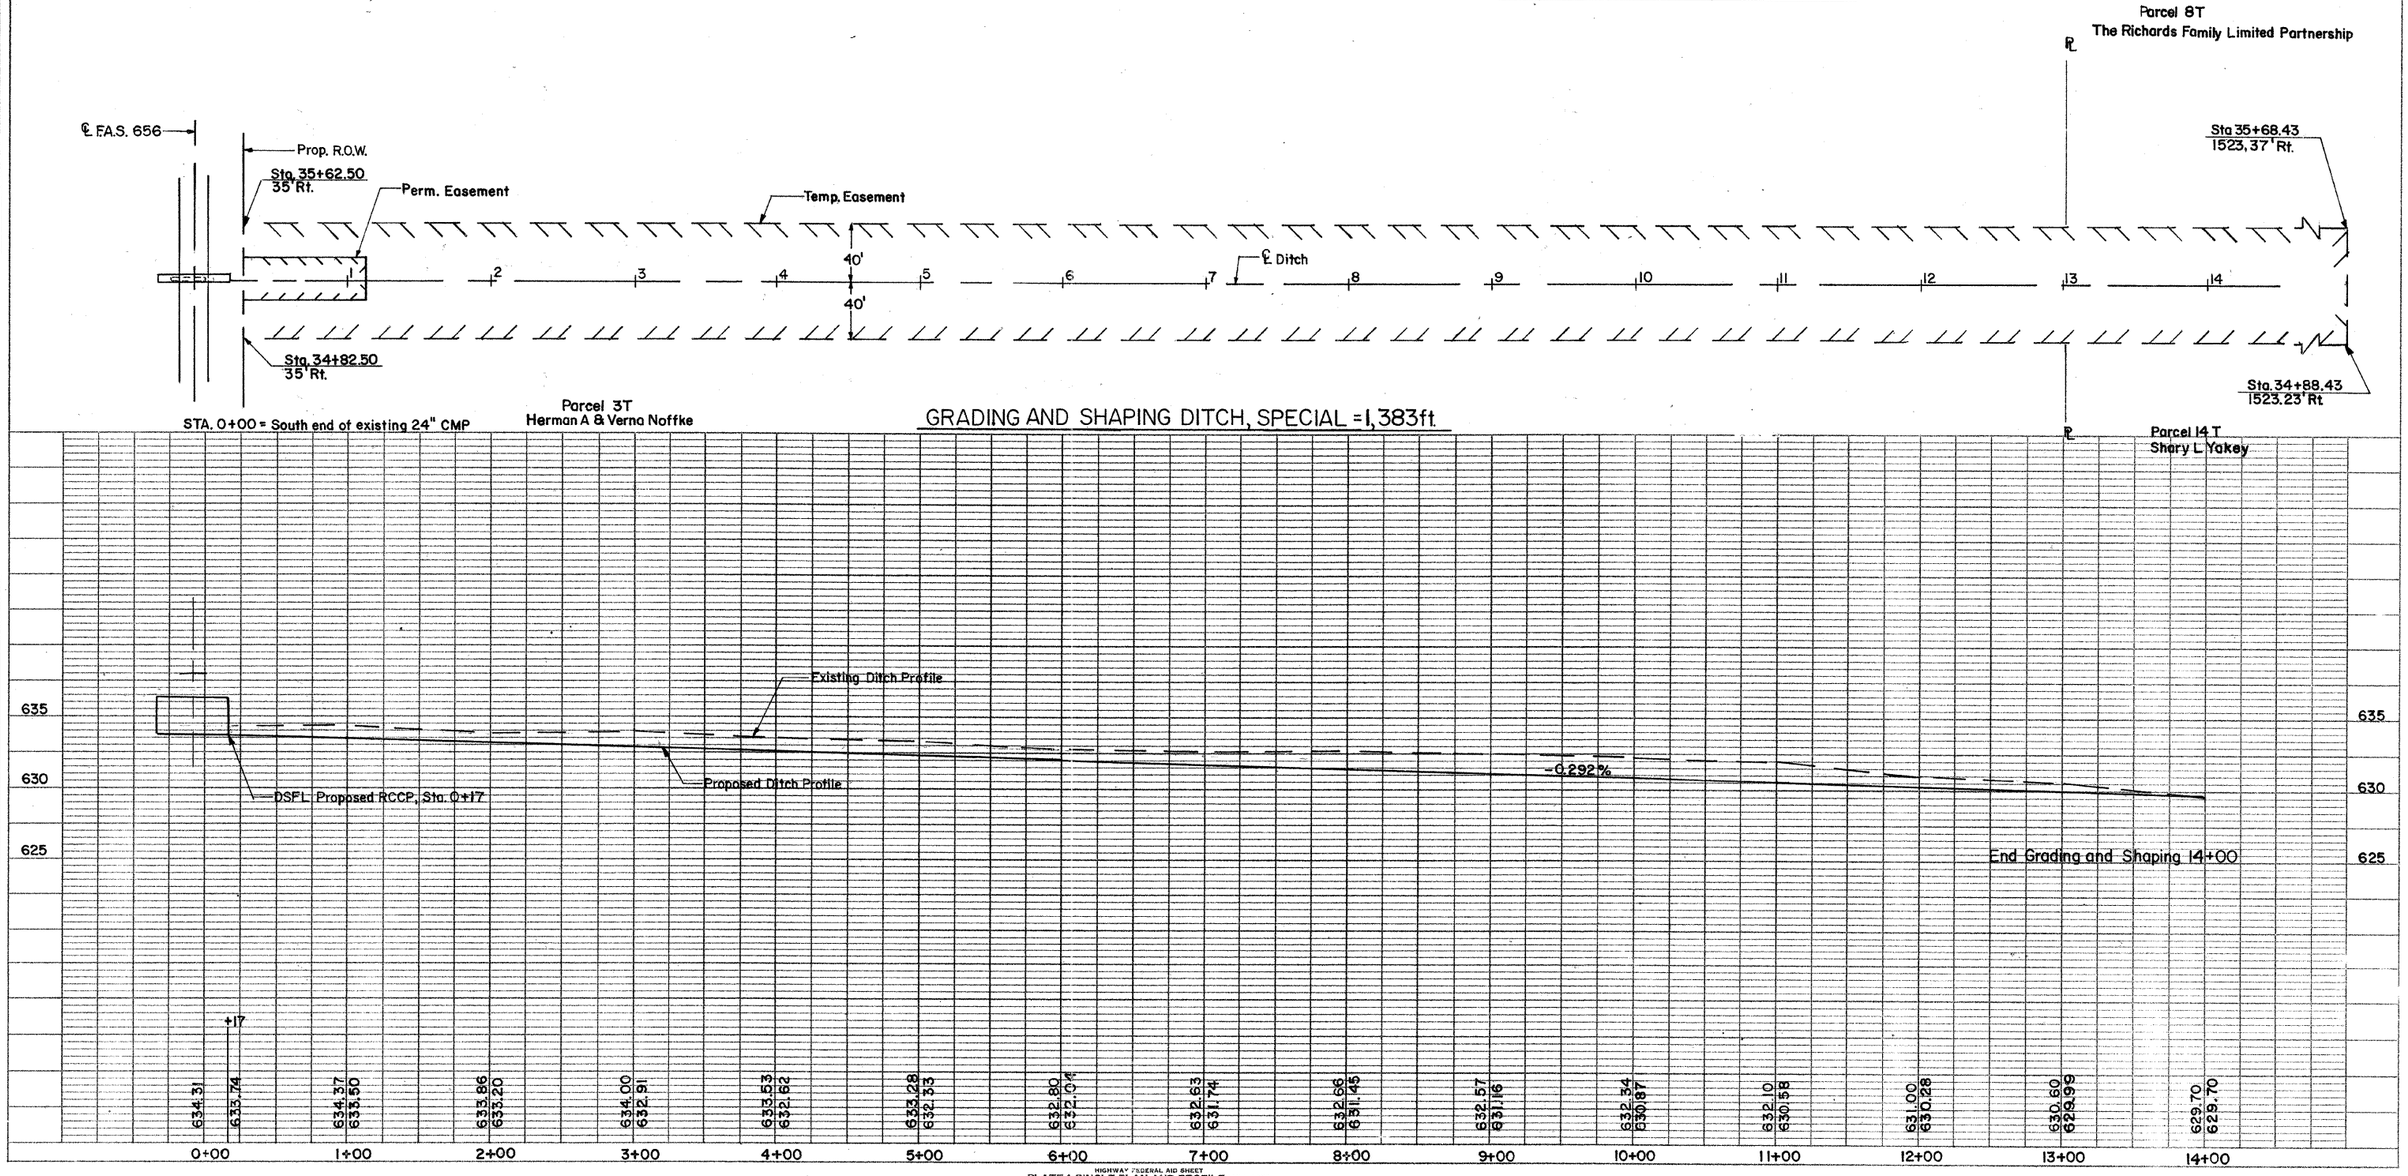

GRADING AND SHAPING DITCH, SPECIAL = 1,383 ft.

PLAN
NOTE BOOK
No.
SURVEYED
PLOTTED
ALIGNMENT CHECKED
R/W CHECKED
BY
DATE

PROFILE
NOTE BOOK
No.
SURVEYED
PLOTTED
GRADES CHECKED
B.M.'s NOTED
STRUCTURE NOTATIONS CHECKED
BY
DATE