| C.H. RTE. | SECTION | COUNTY | TOTAL SHEETS | SHEET NO. |
|---|---|---|---|---|
| 33 | 09-00271-00-RS | SHELBY | 62 | 40 |

STATION 38+00 TO STATION 41+00
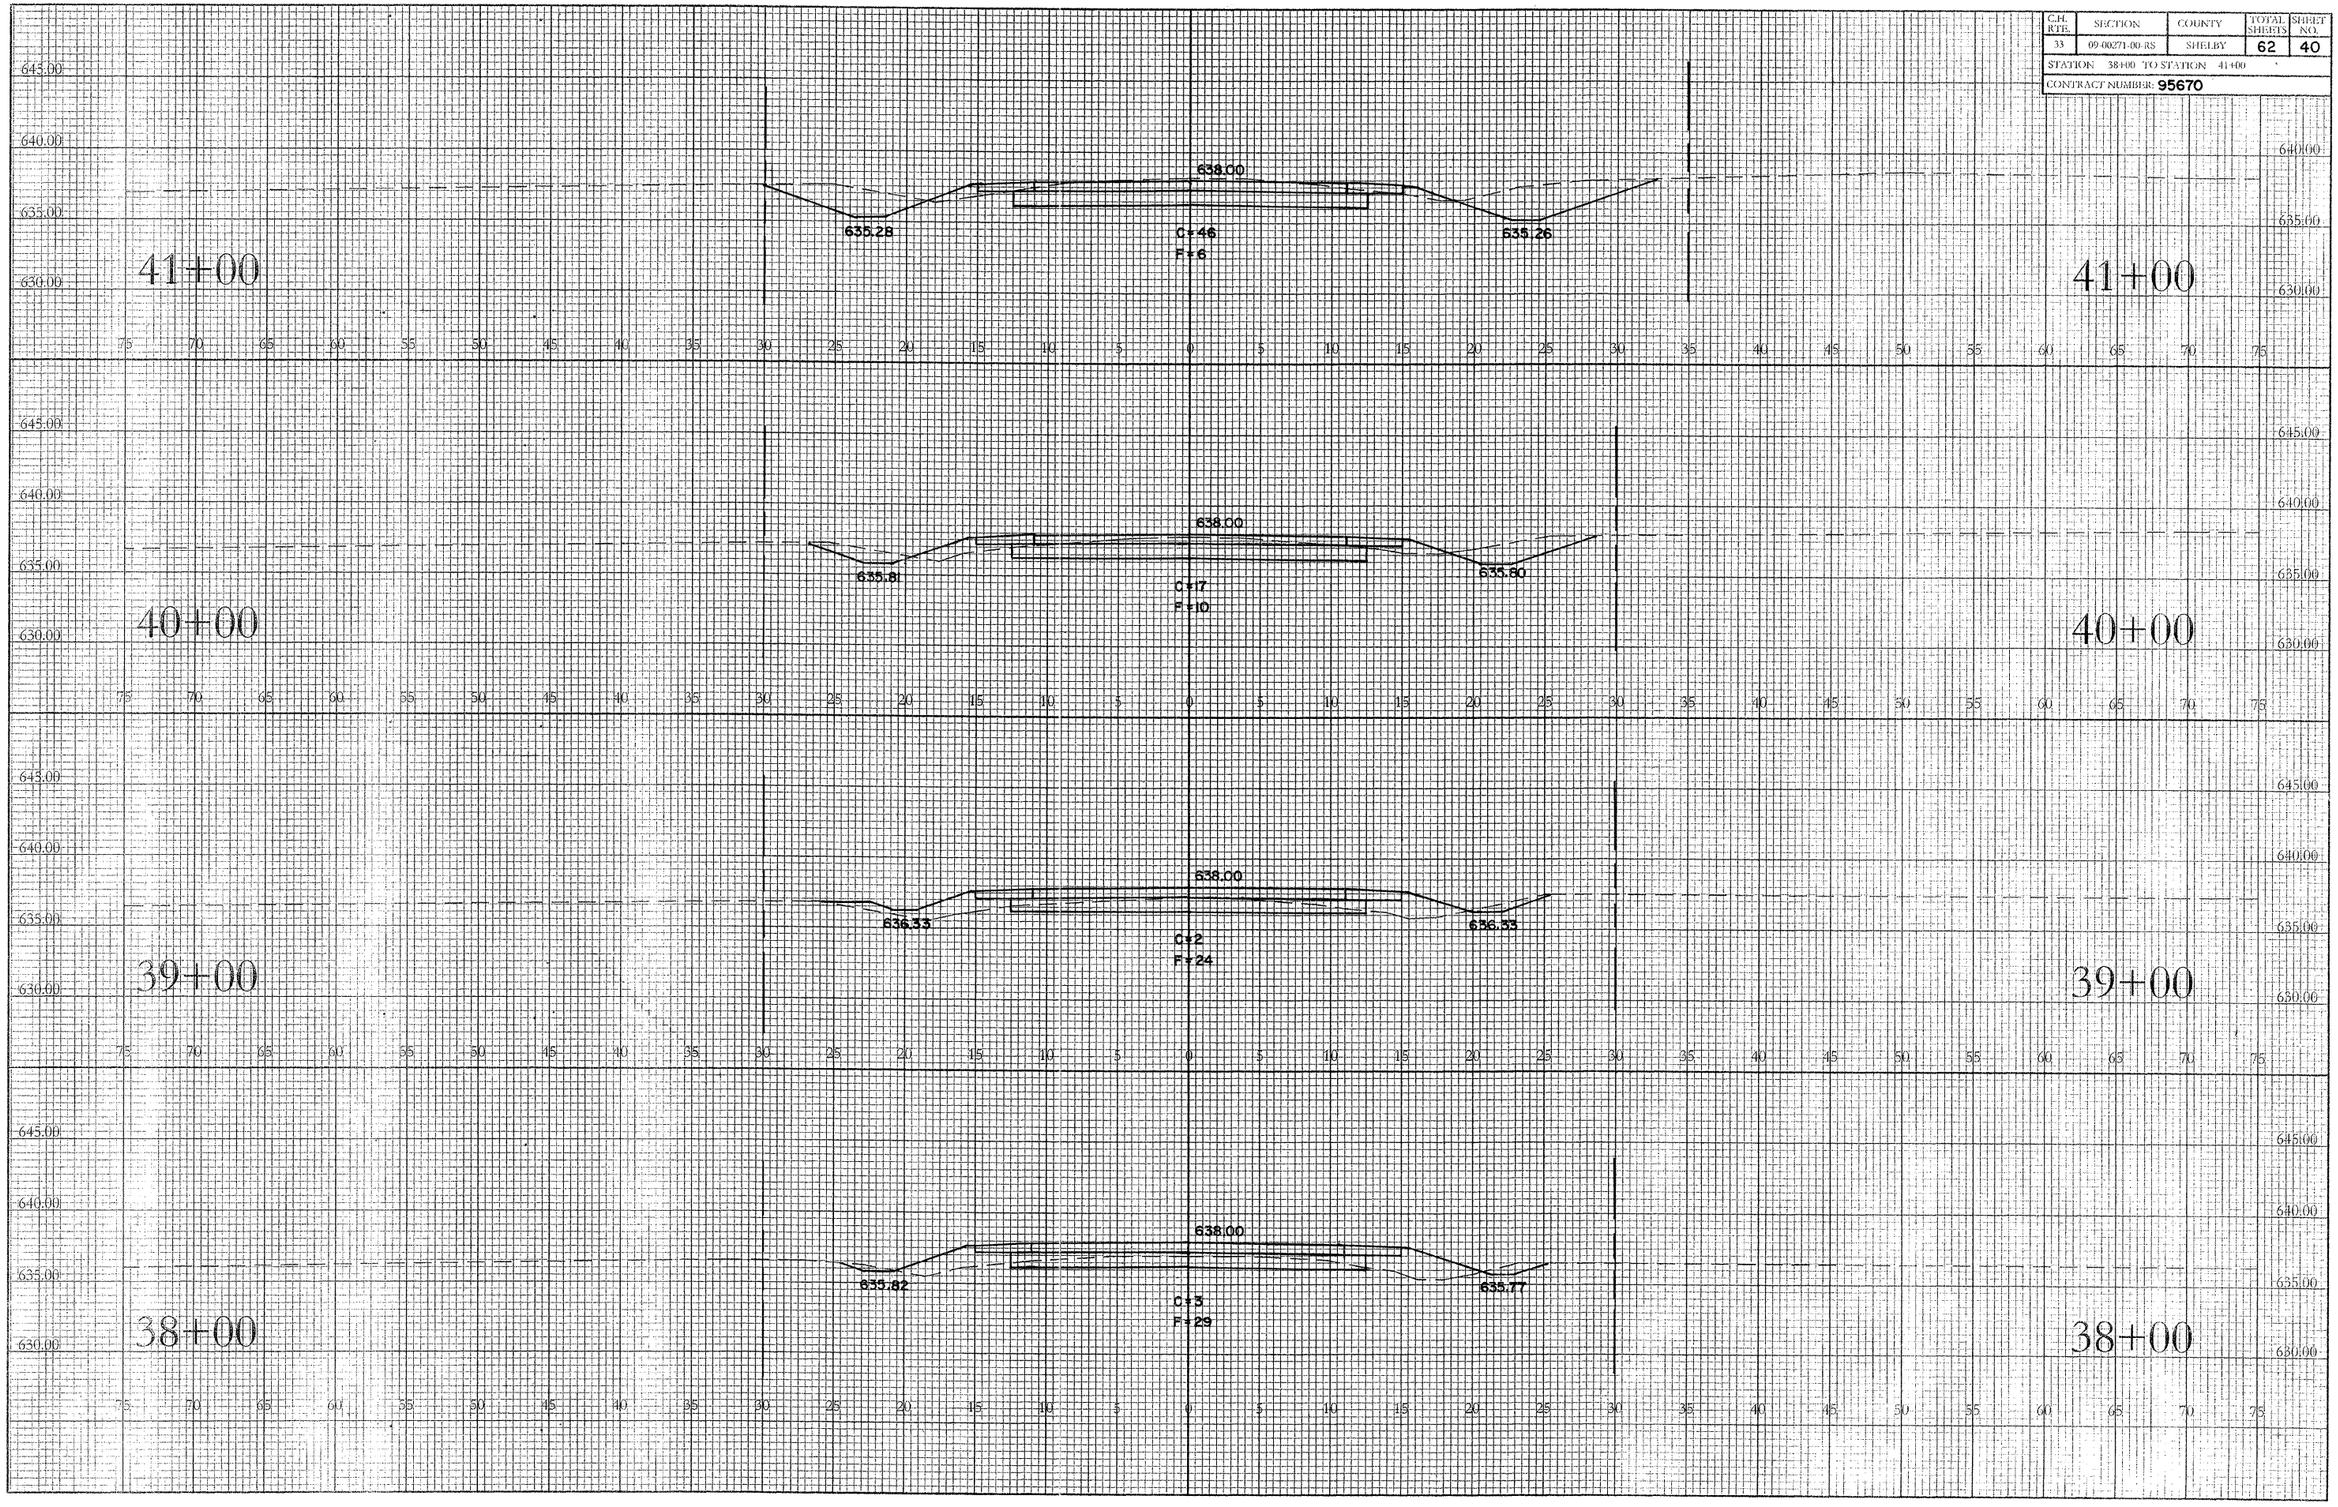
CONTRACT NUMBER: **95670**