C.H. RTE.	SECTION	COUNTY	TOTAL SHEETS	SHEET NO.
33	09-00271-00-RS	SHELBY	62	41

STATION 41+58.68 TO STATION 44+00
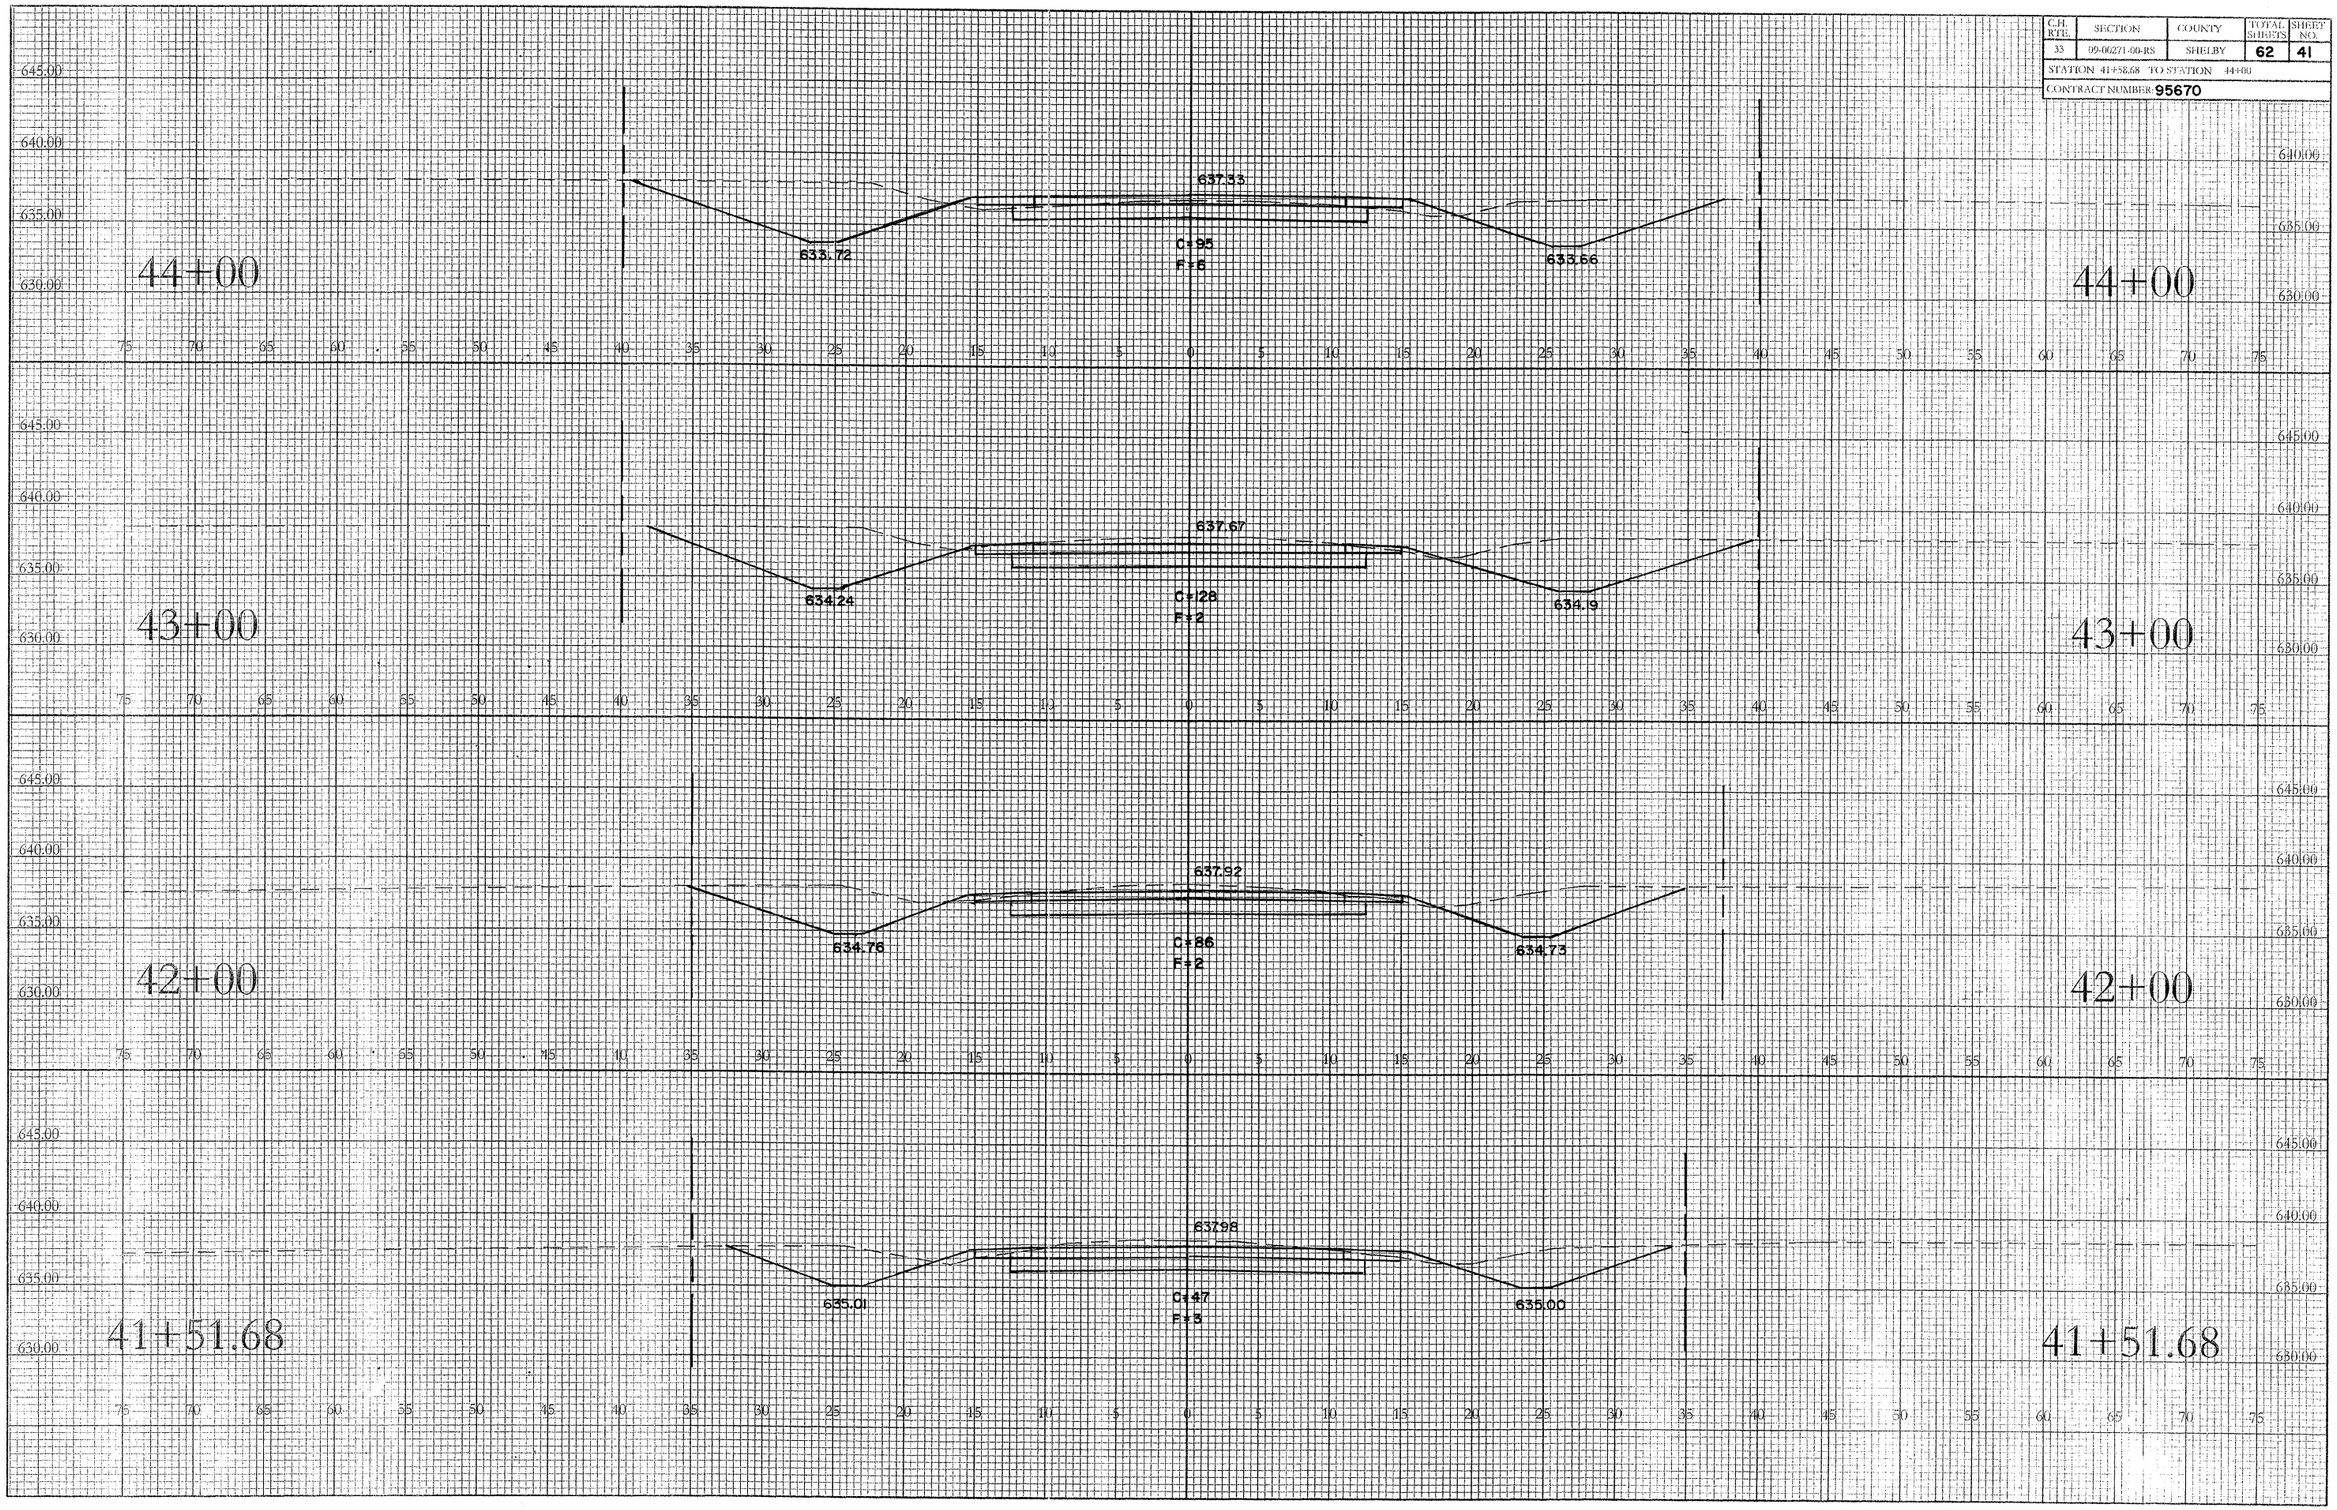
CONTRACT NUMBER: 95670