C.H. RTE.	SECTION	COUNTY	TOTAL SHEETS	SHEET NO.
33	09-00271-00-RS	SHELBY	62	42

STATION 45+00 TO STATION 48+00
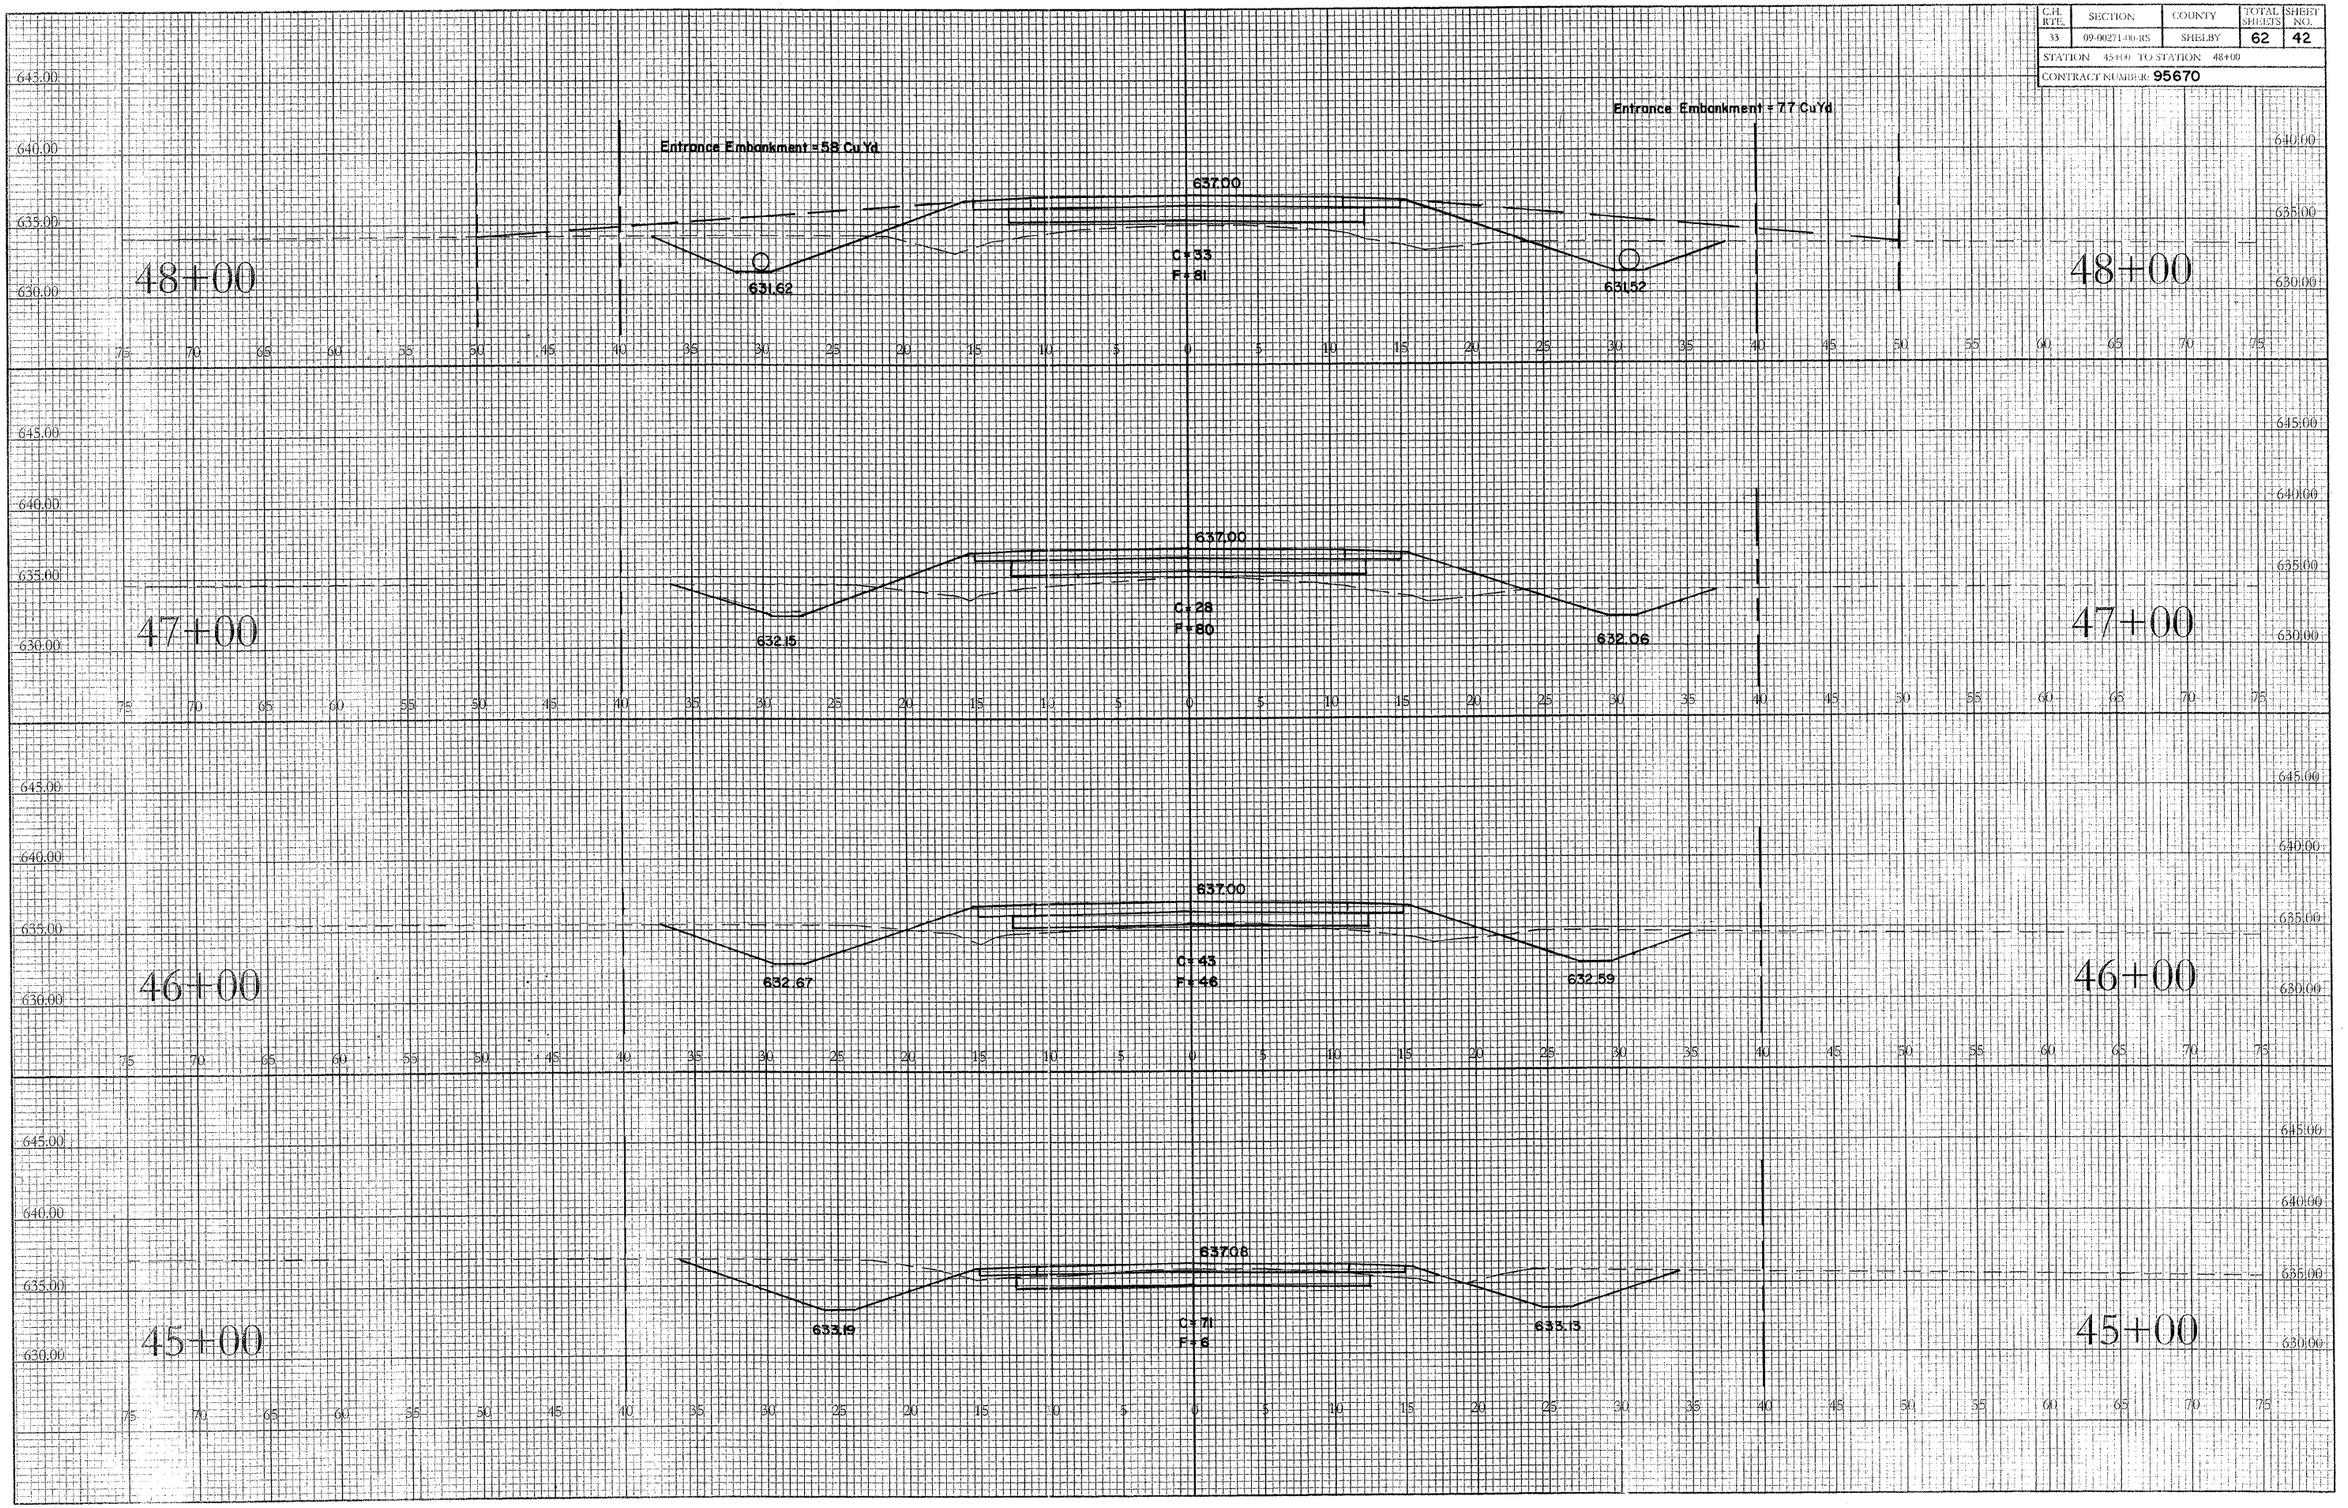
CONTRACT NUMBER 95670