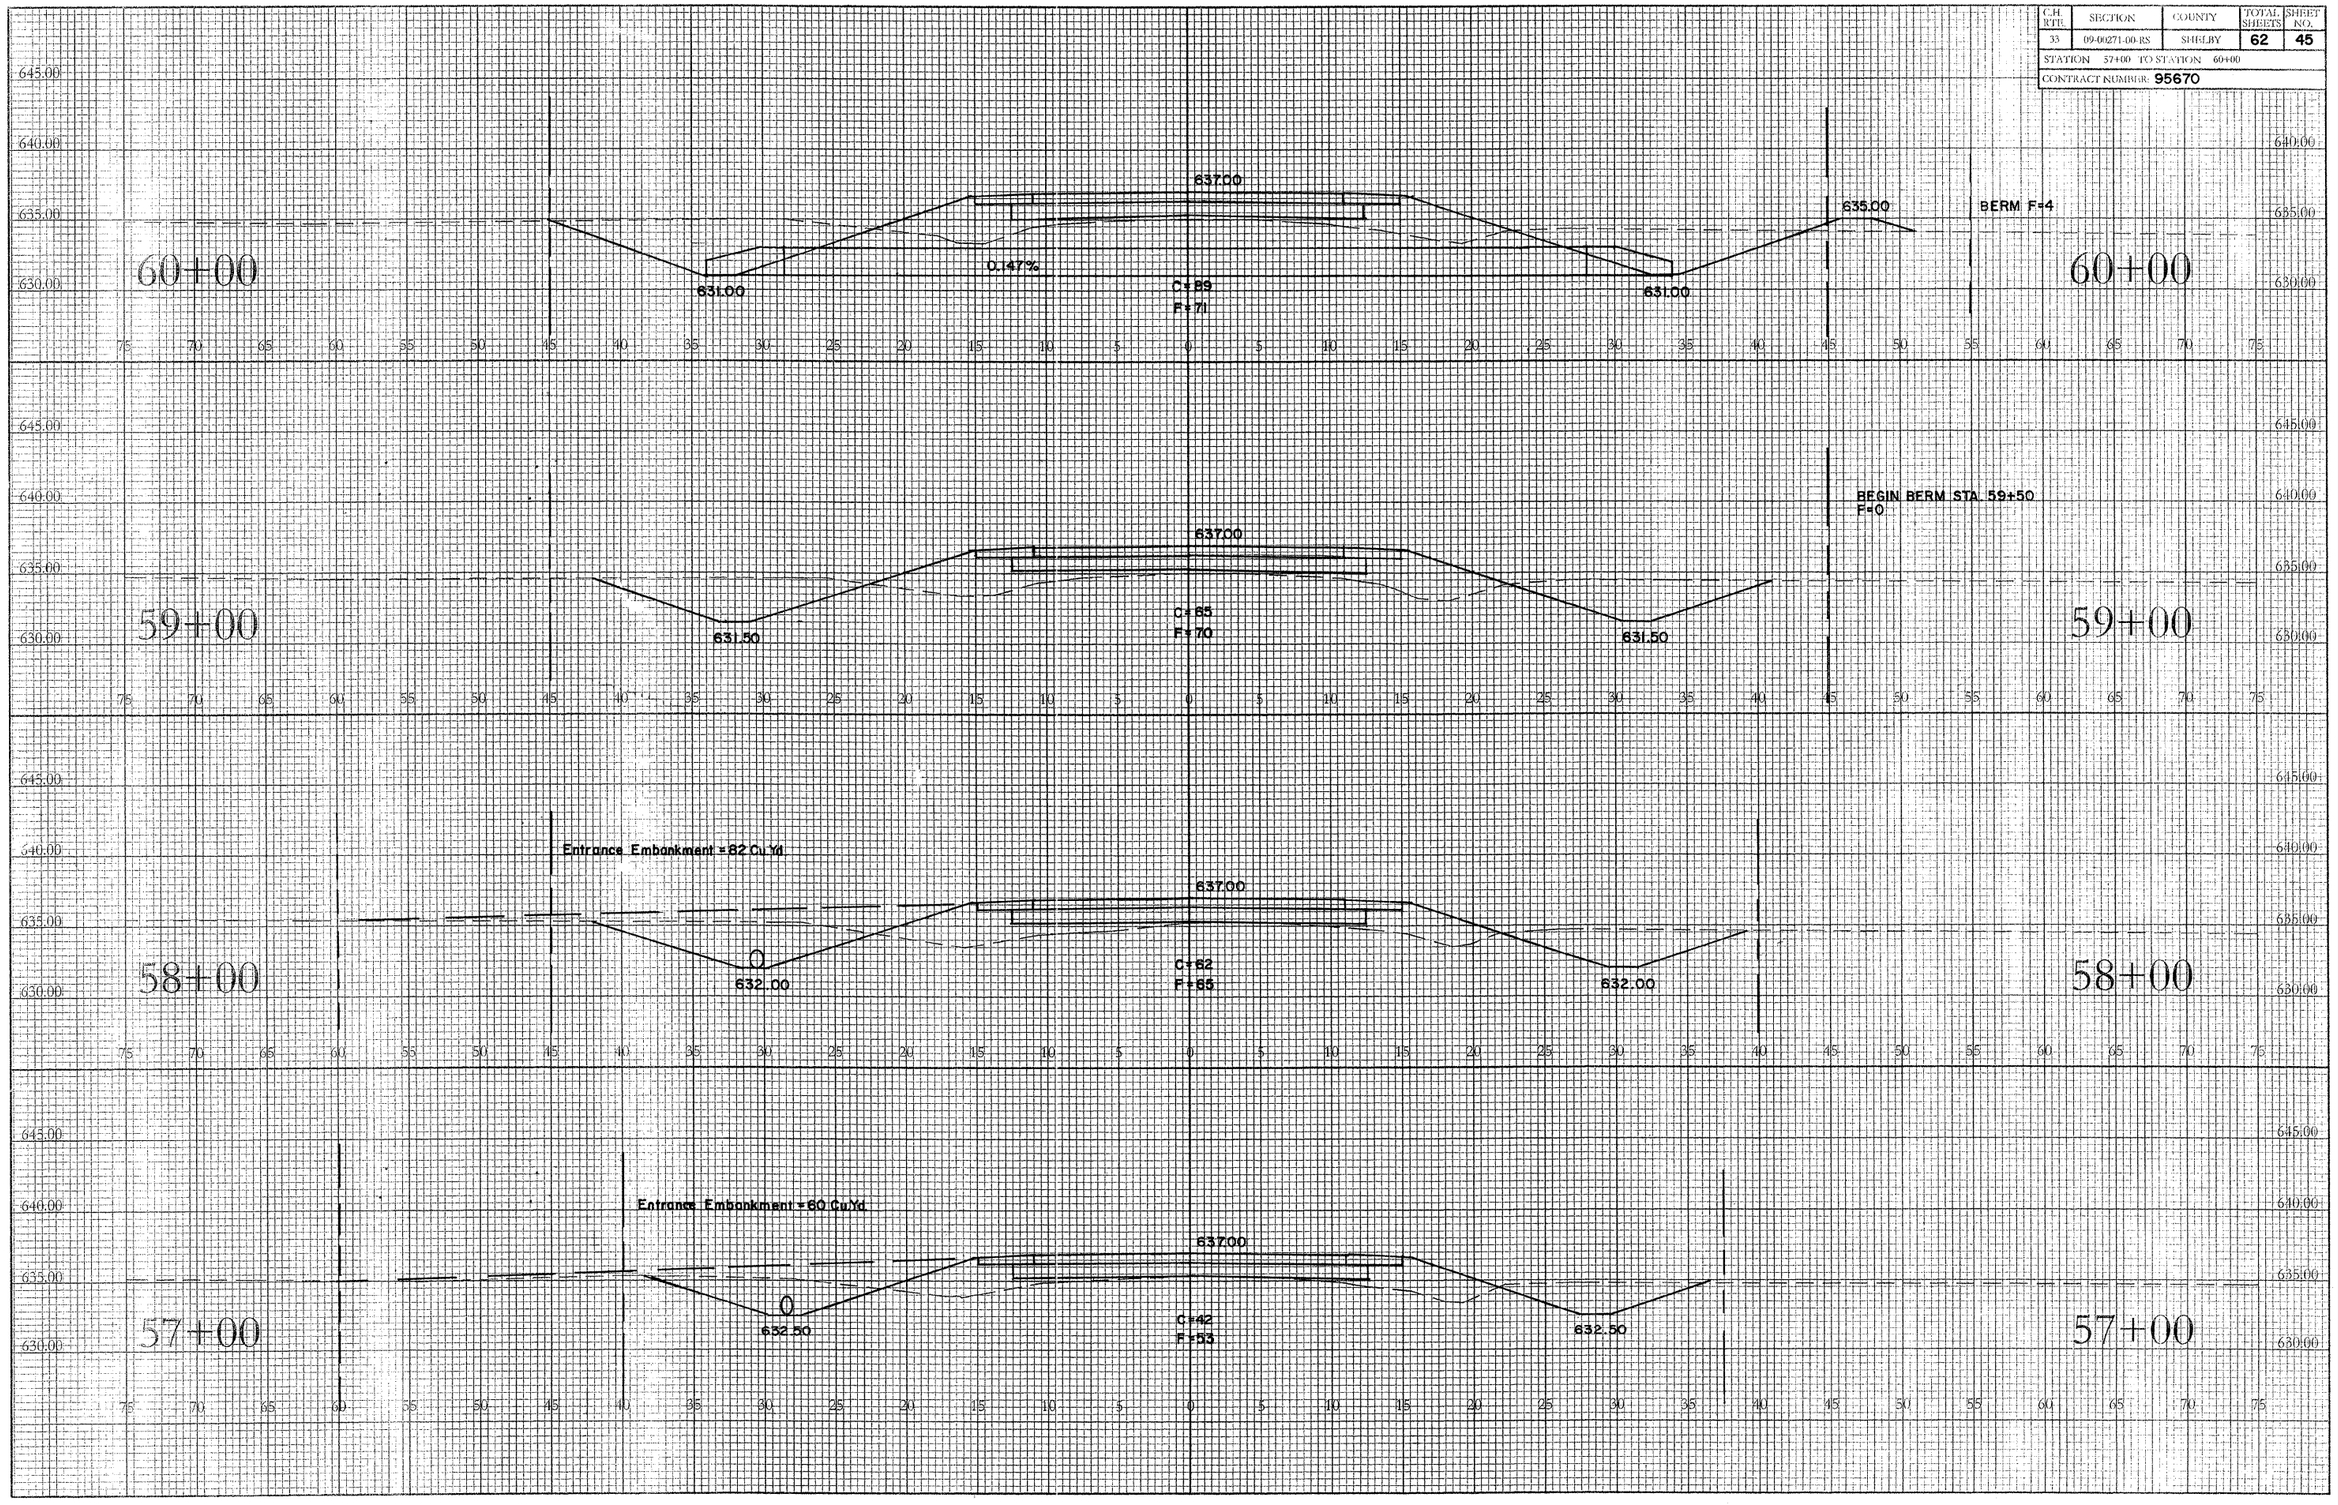C.H. RTE.	SECTION	COUNTY	TOTAL SHEETS	SHEET NO.
33	09-00271-00-RS	SHELBY	62	45
STATION 57+00 TO STATION 60+00				
CONTRACT NUMBER 95670