C.H. RTE.	SECTION	COUNTY	TOTAL SHEETS	SHEET NO.
33	09-00271-00-RS	SHELBY	62	46

STATION 61+00 TO STATION 63+00
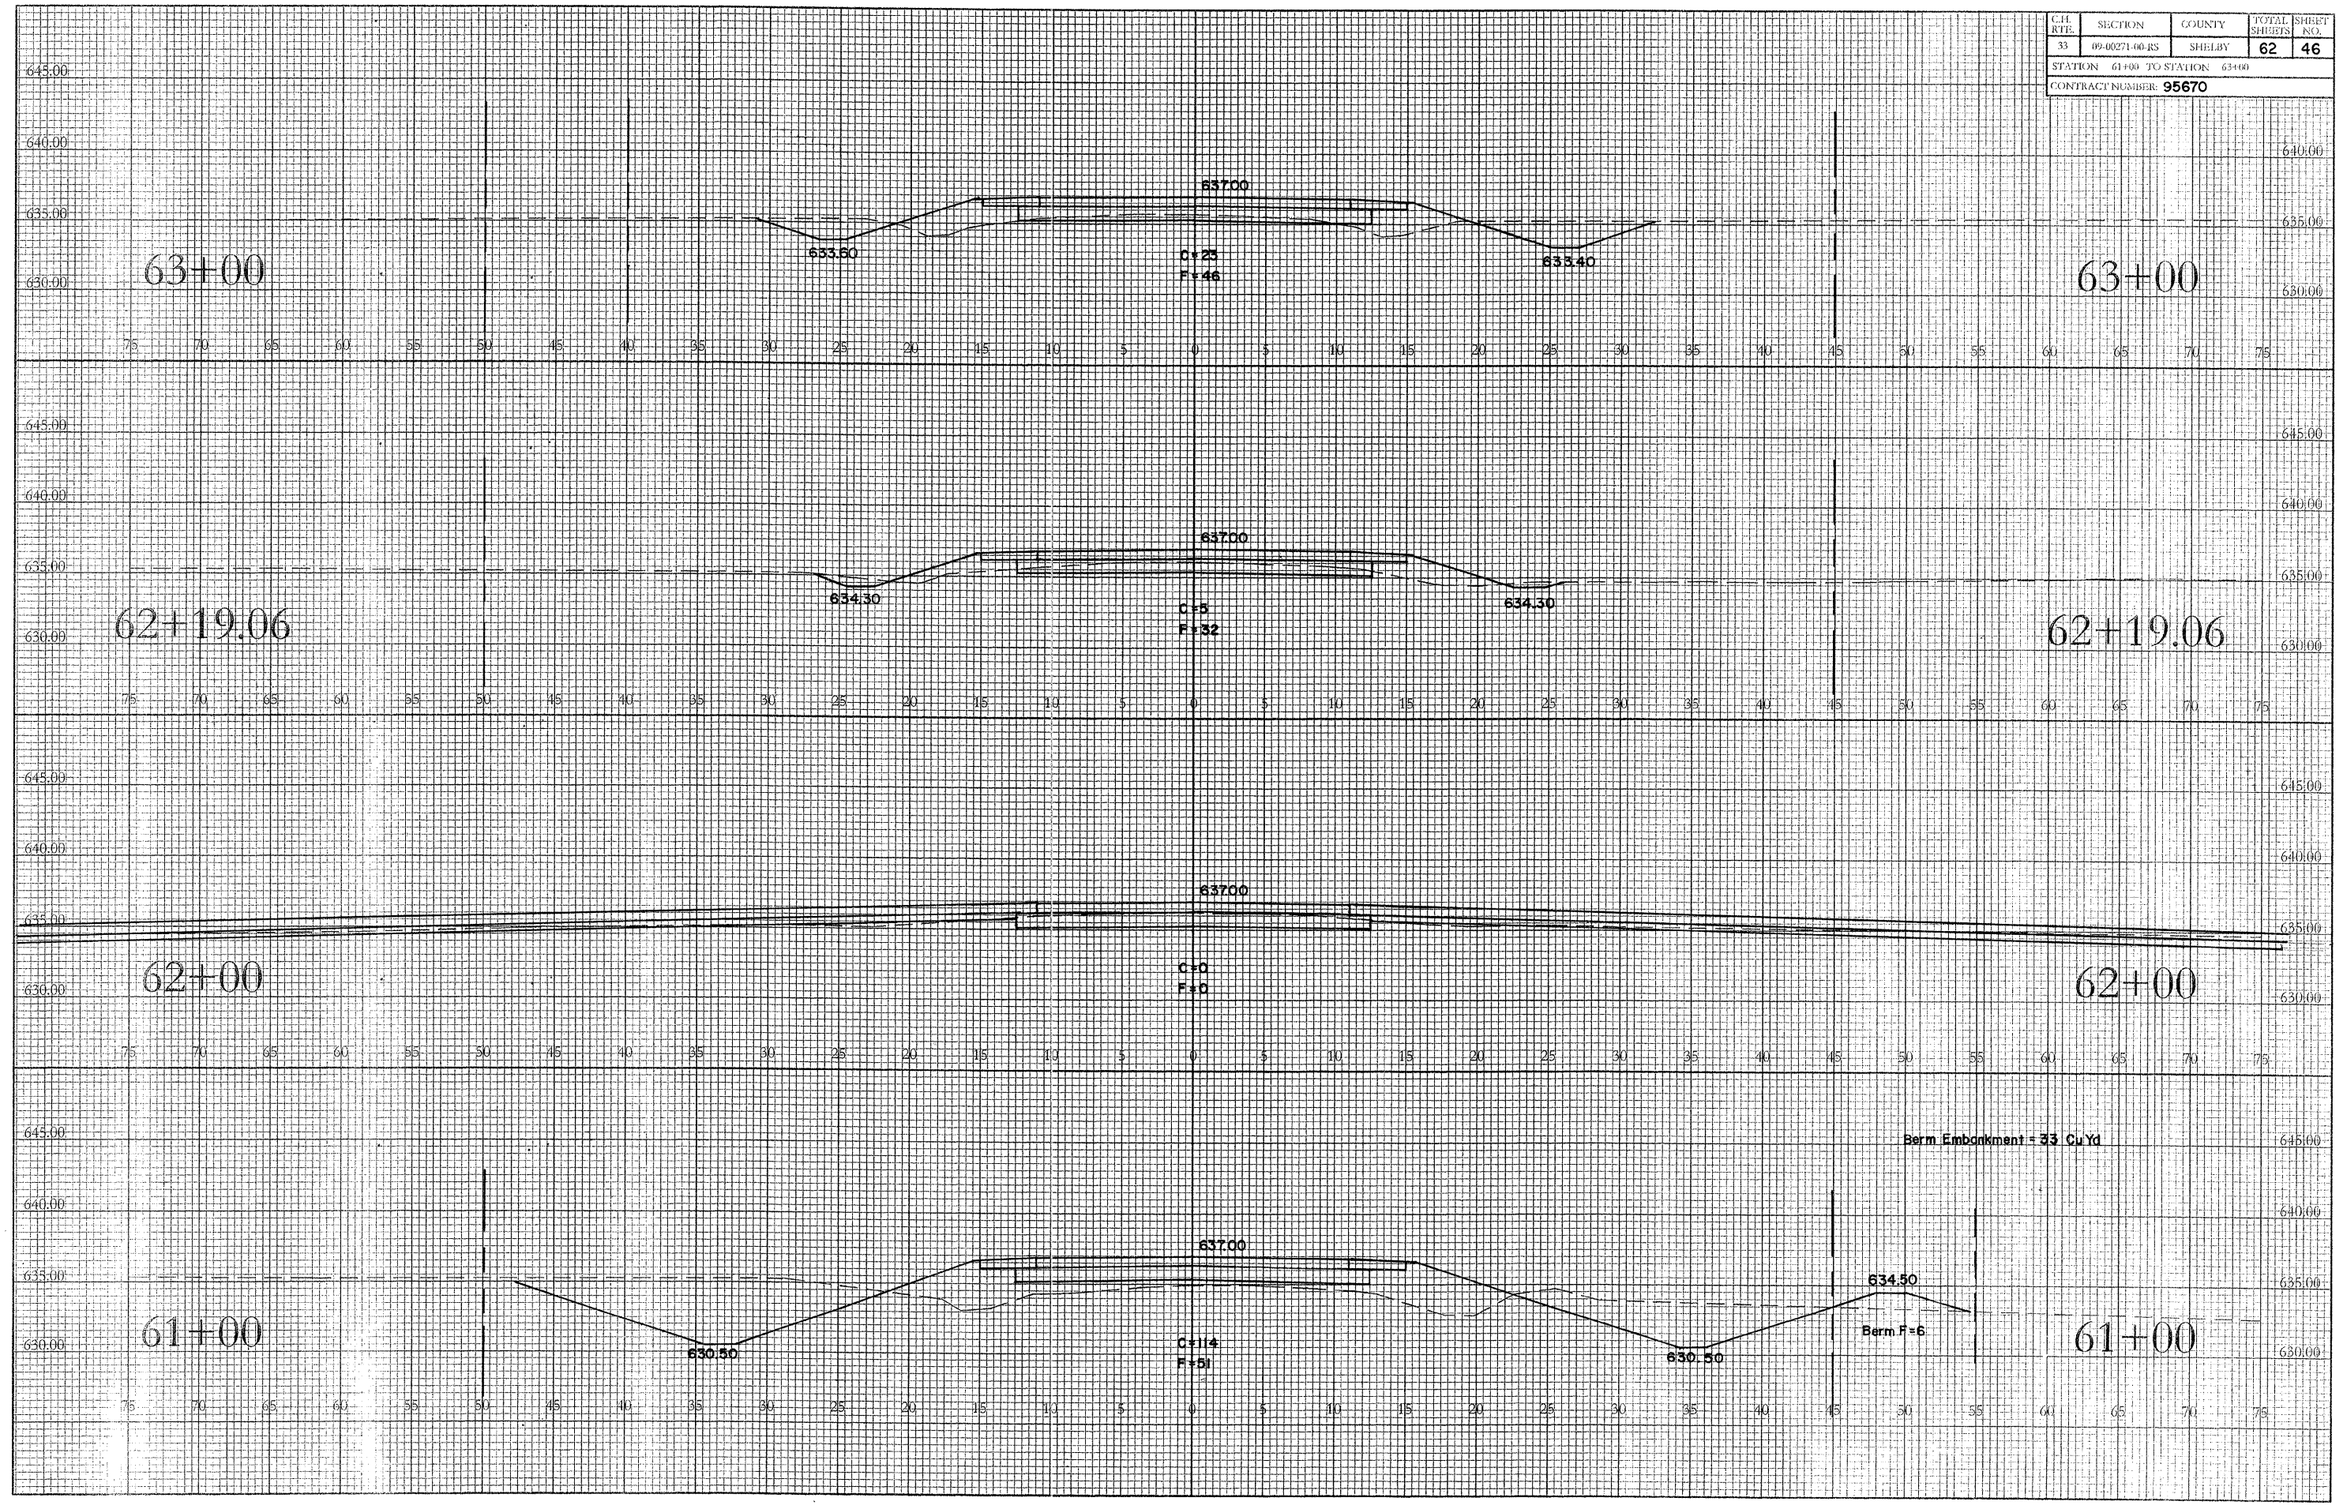
CONTRACT NUMBER: **95670**