C.H. RTE.	SECTION	COUNTY	TOTAL SHEETS	SHEET NO.
33	09-00271-06-RS	SHELBY	62	47

STATION 64+00 TO STATION 67+00
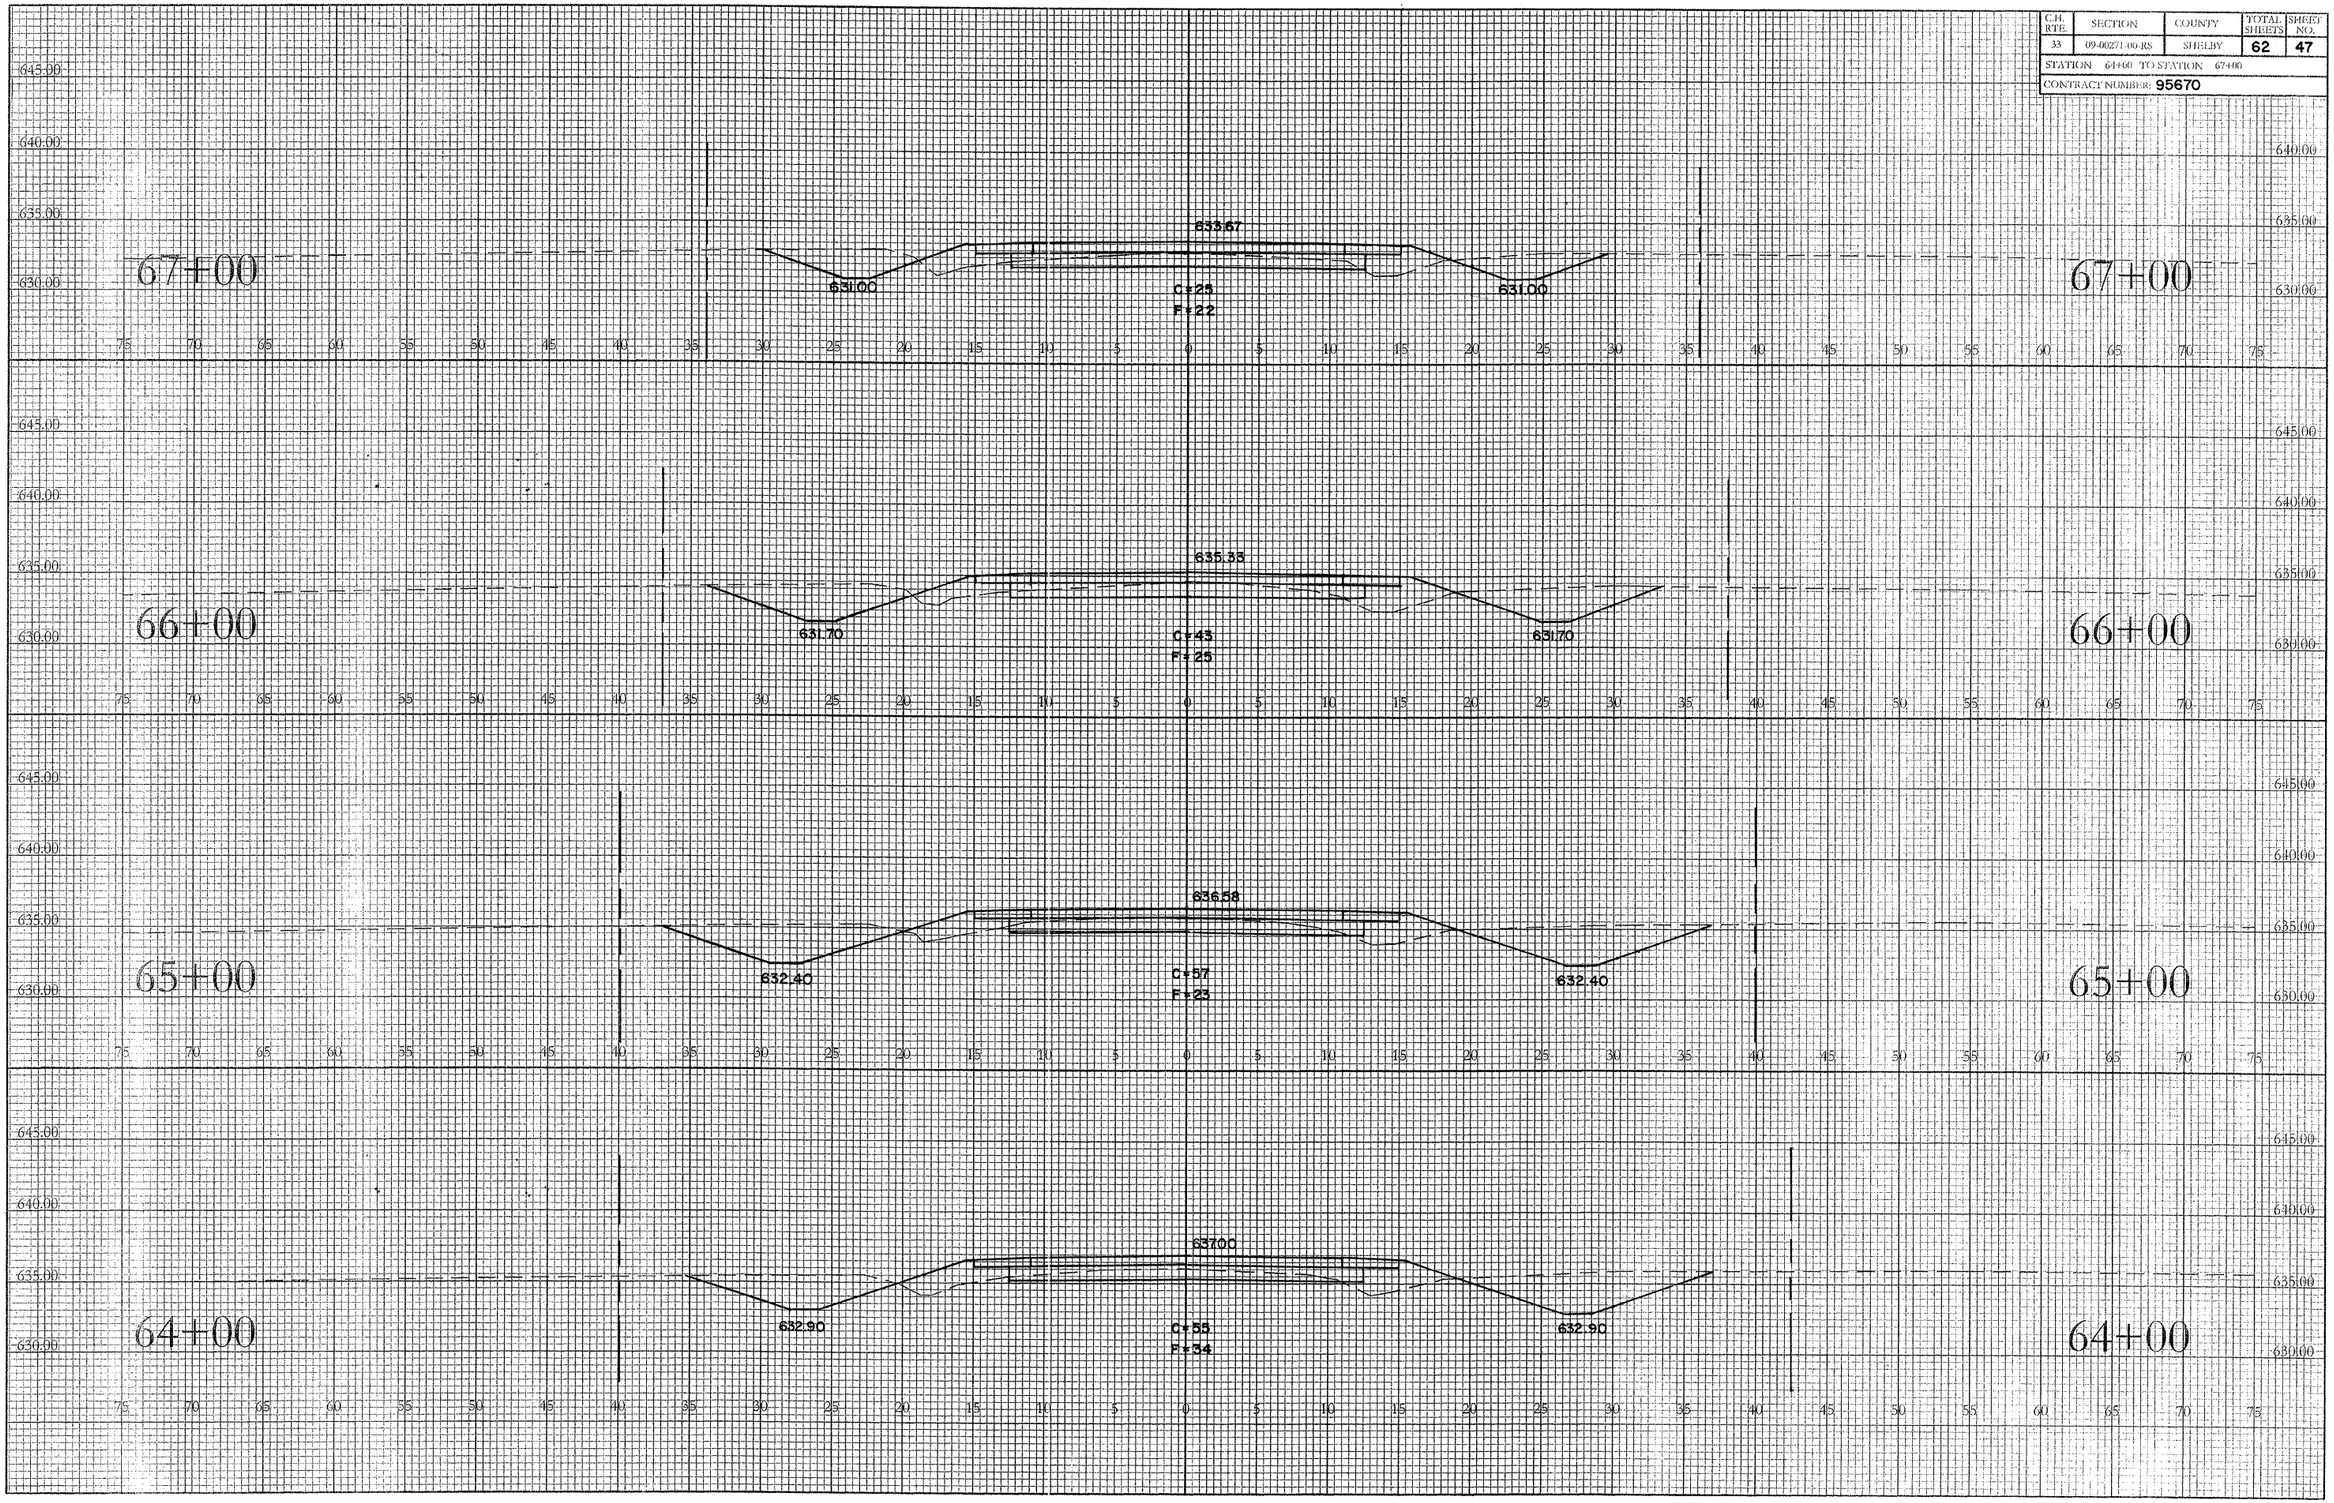
CONTRACT NUMBER: 95670