CONTRACT # 95674
SHELBY COUNTY
CITY OF SHELBYVILLE
SECTION # 10-00051-00-BT
SHEET 7 OF 31 SHEETS

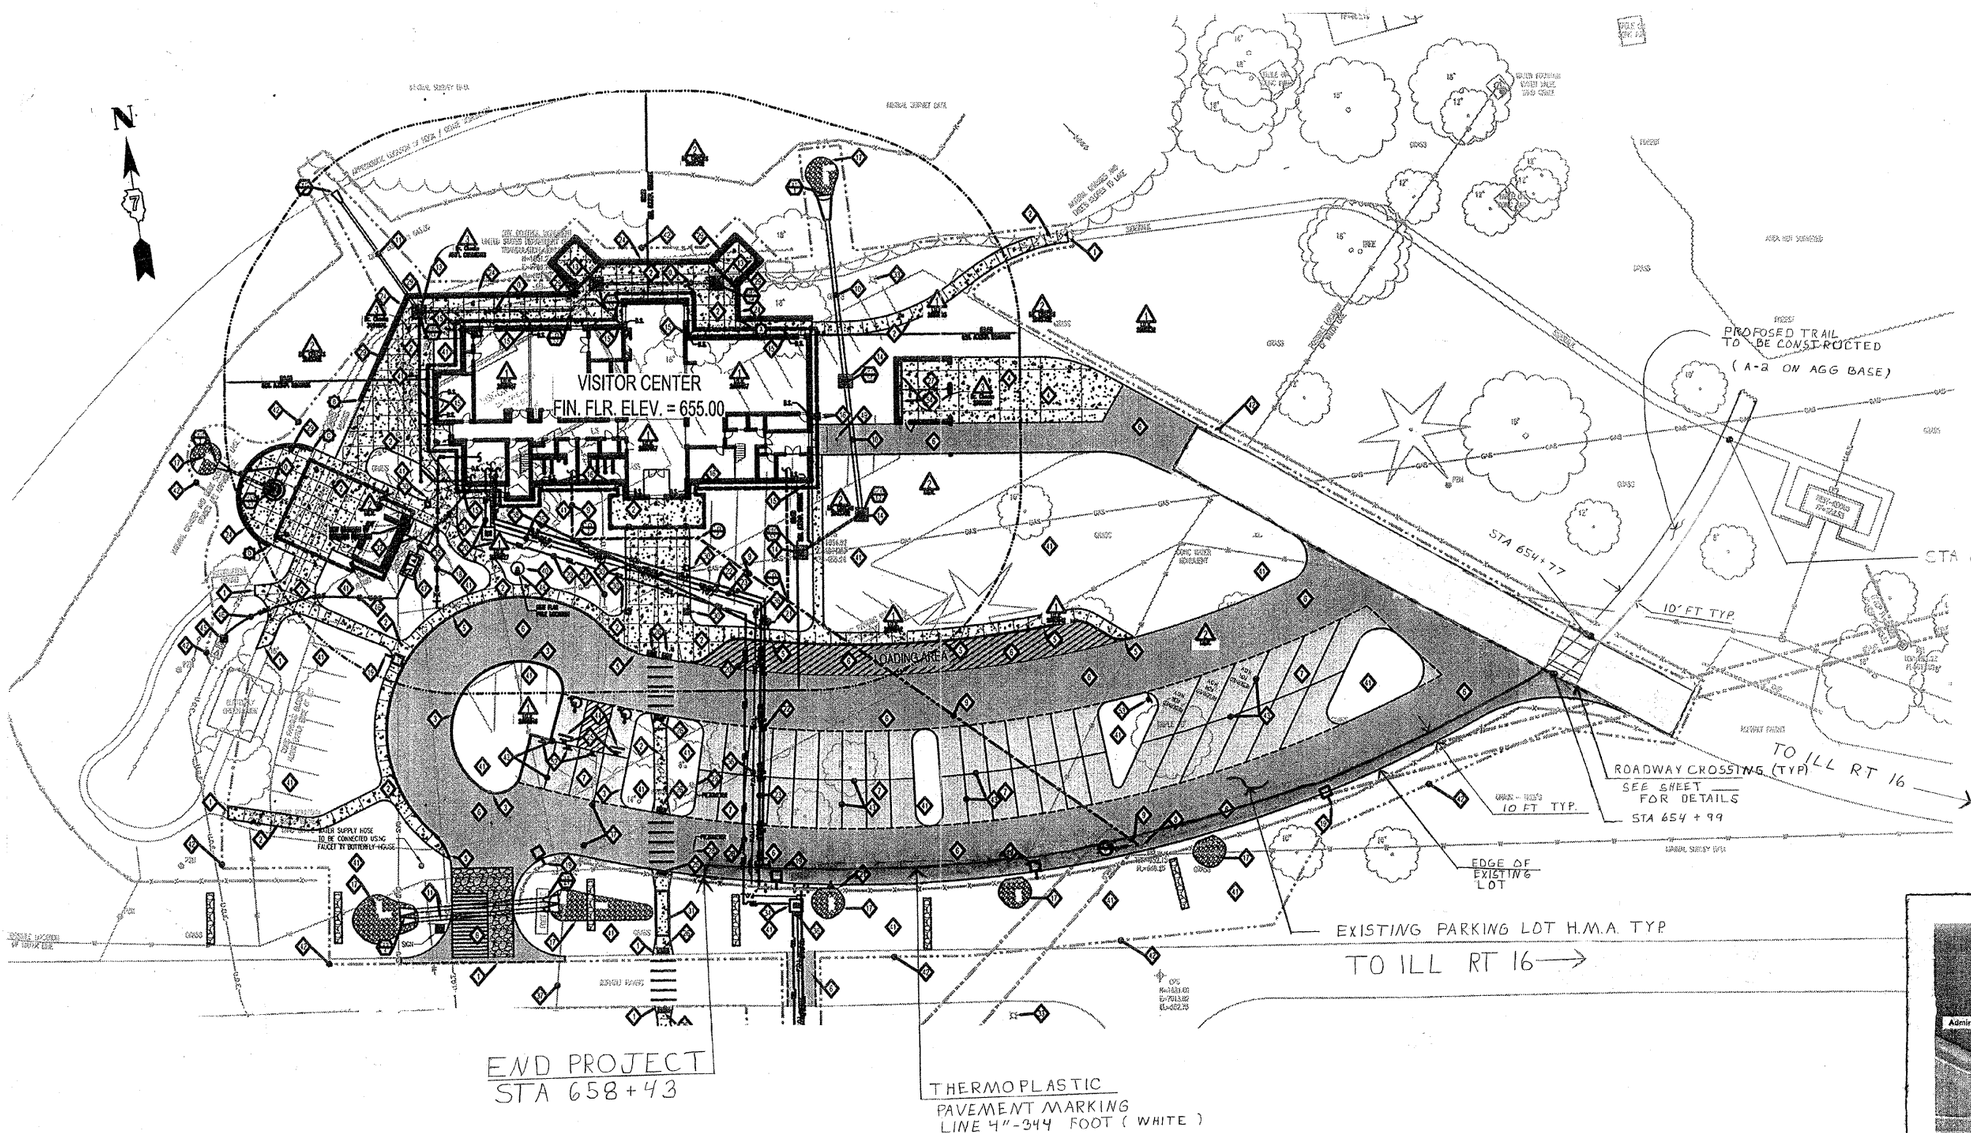

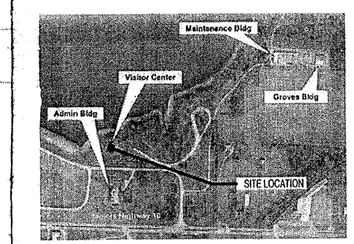

OVERALL SITE MAP
SCALE: N.T.S.

THERMOPLASTIC LINE 4"

STA TO STA	OFFSET	COLOR	QUANTITY
656+31 TO 658+43	5 FT. RIGHT	WHITE	344 FOOT
		TOTAL	344 FOOT

GENERAL DACEY TRAIL

SCALE: N/A	APPROVED BY: SAS	DRAWN BY CRS
DATE:		REVISED KPP

VISITOR CENTER LOT

DRAWING NUMBER