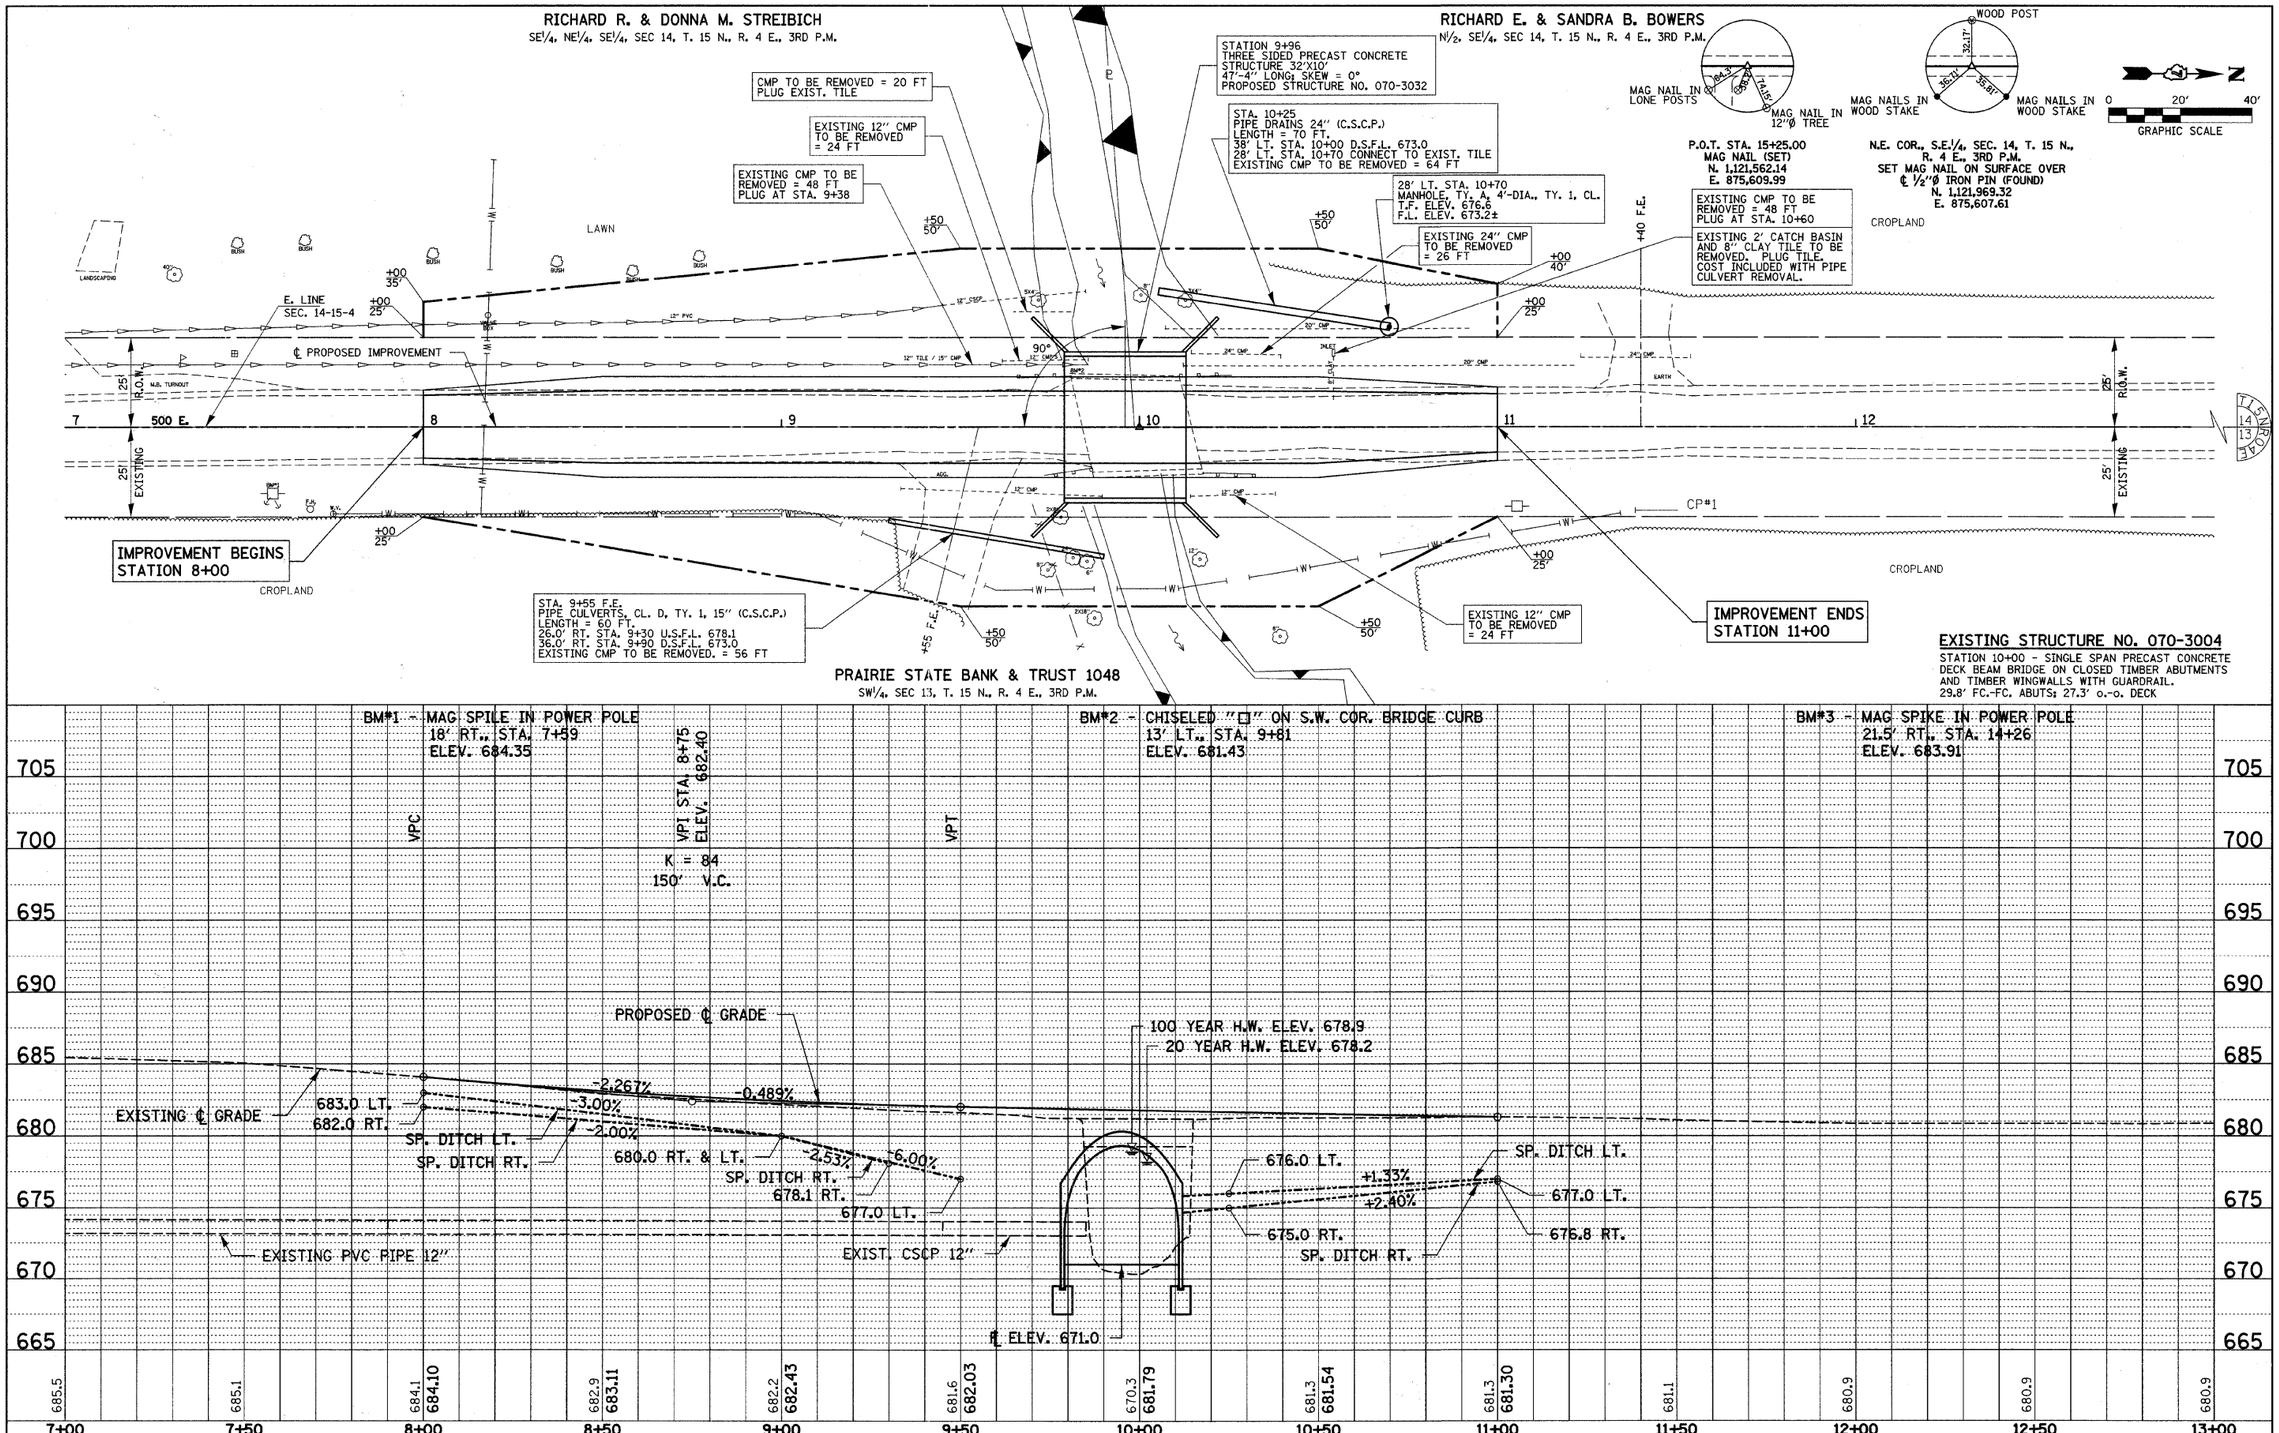

FILE NAME = 070342-sht-pp2.dgn	USER NAME =	DESIGNED - J.W.F.	REVISED -	STATE OF ILLINOIS MOULTRIE COUNTY HIGHWAY DEPARTMENT	PLAN & PROFILE C.H. 9
HAMPTON, LENZINI AND RENWICK, INC. 3085 STEVENSON DRIVE, SUITE 201 SPRINGFIELD, ILLINOIS 62703 ILLINOIS PROFESSIONAL DESIGN FIRM LS / PE / SE CORP. 184.001868		DRAWN - D.T.M.	REVISED -		
	PLOT SCALE =	CHECKED - L.F.S.	REVISED -		
	PLOT DATE = 2/16/2012	DATE - 02/16/12	REVISED -		SCALE: 20H:V5 / SHEET NO. 2 OF 2 SHEETS / STA. 7+00 TO STA. 13+00

F.A.S.	SECTION	COUNTY	TOTAL SHEETS	SHEET NO.
554	07-00066-00-BR	MOULTRIE	14	5
		CONTRACT NO. 95681		
		ILLINOIS	FED. AID PROJECT BRS-0554(325)	

PLAN — SURVEYED / PLOTTED / ALIGNMENT CHECKED / NOTE BOOK NO. / CADD FILE NAME / BY / DATE

PROFILE — SURVEYED / PLOTTED / GRADES CHECKED / NOTE BOOK NO. / STRUCTURE NOTATNS CHKD / BY / DATE