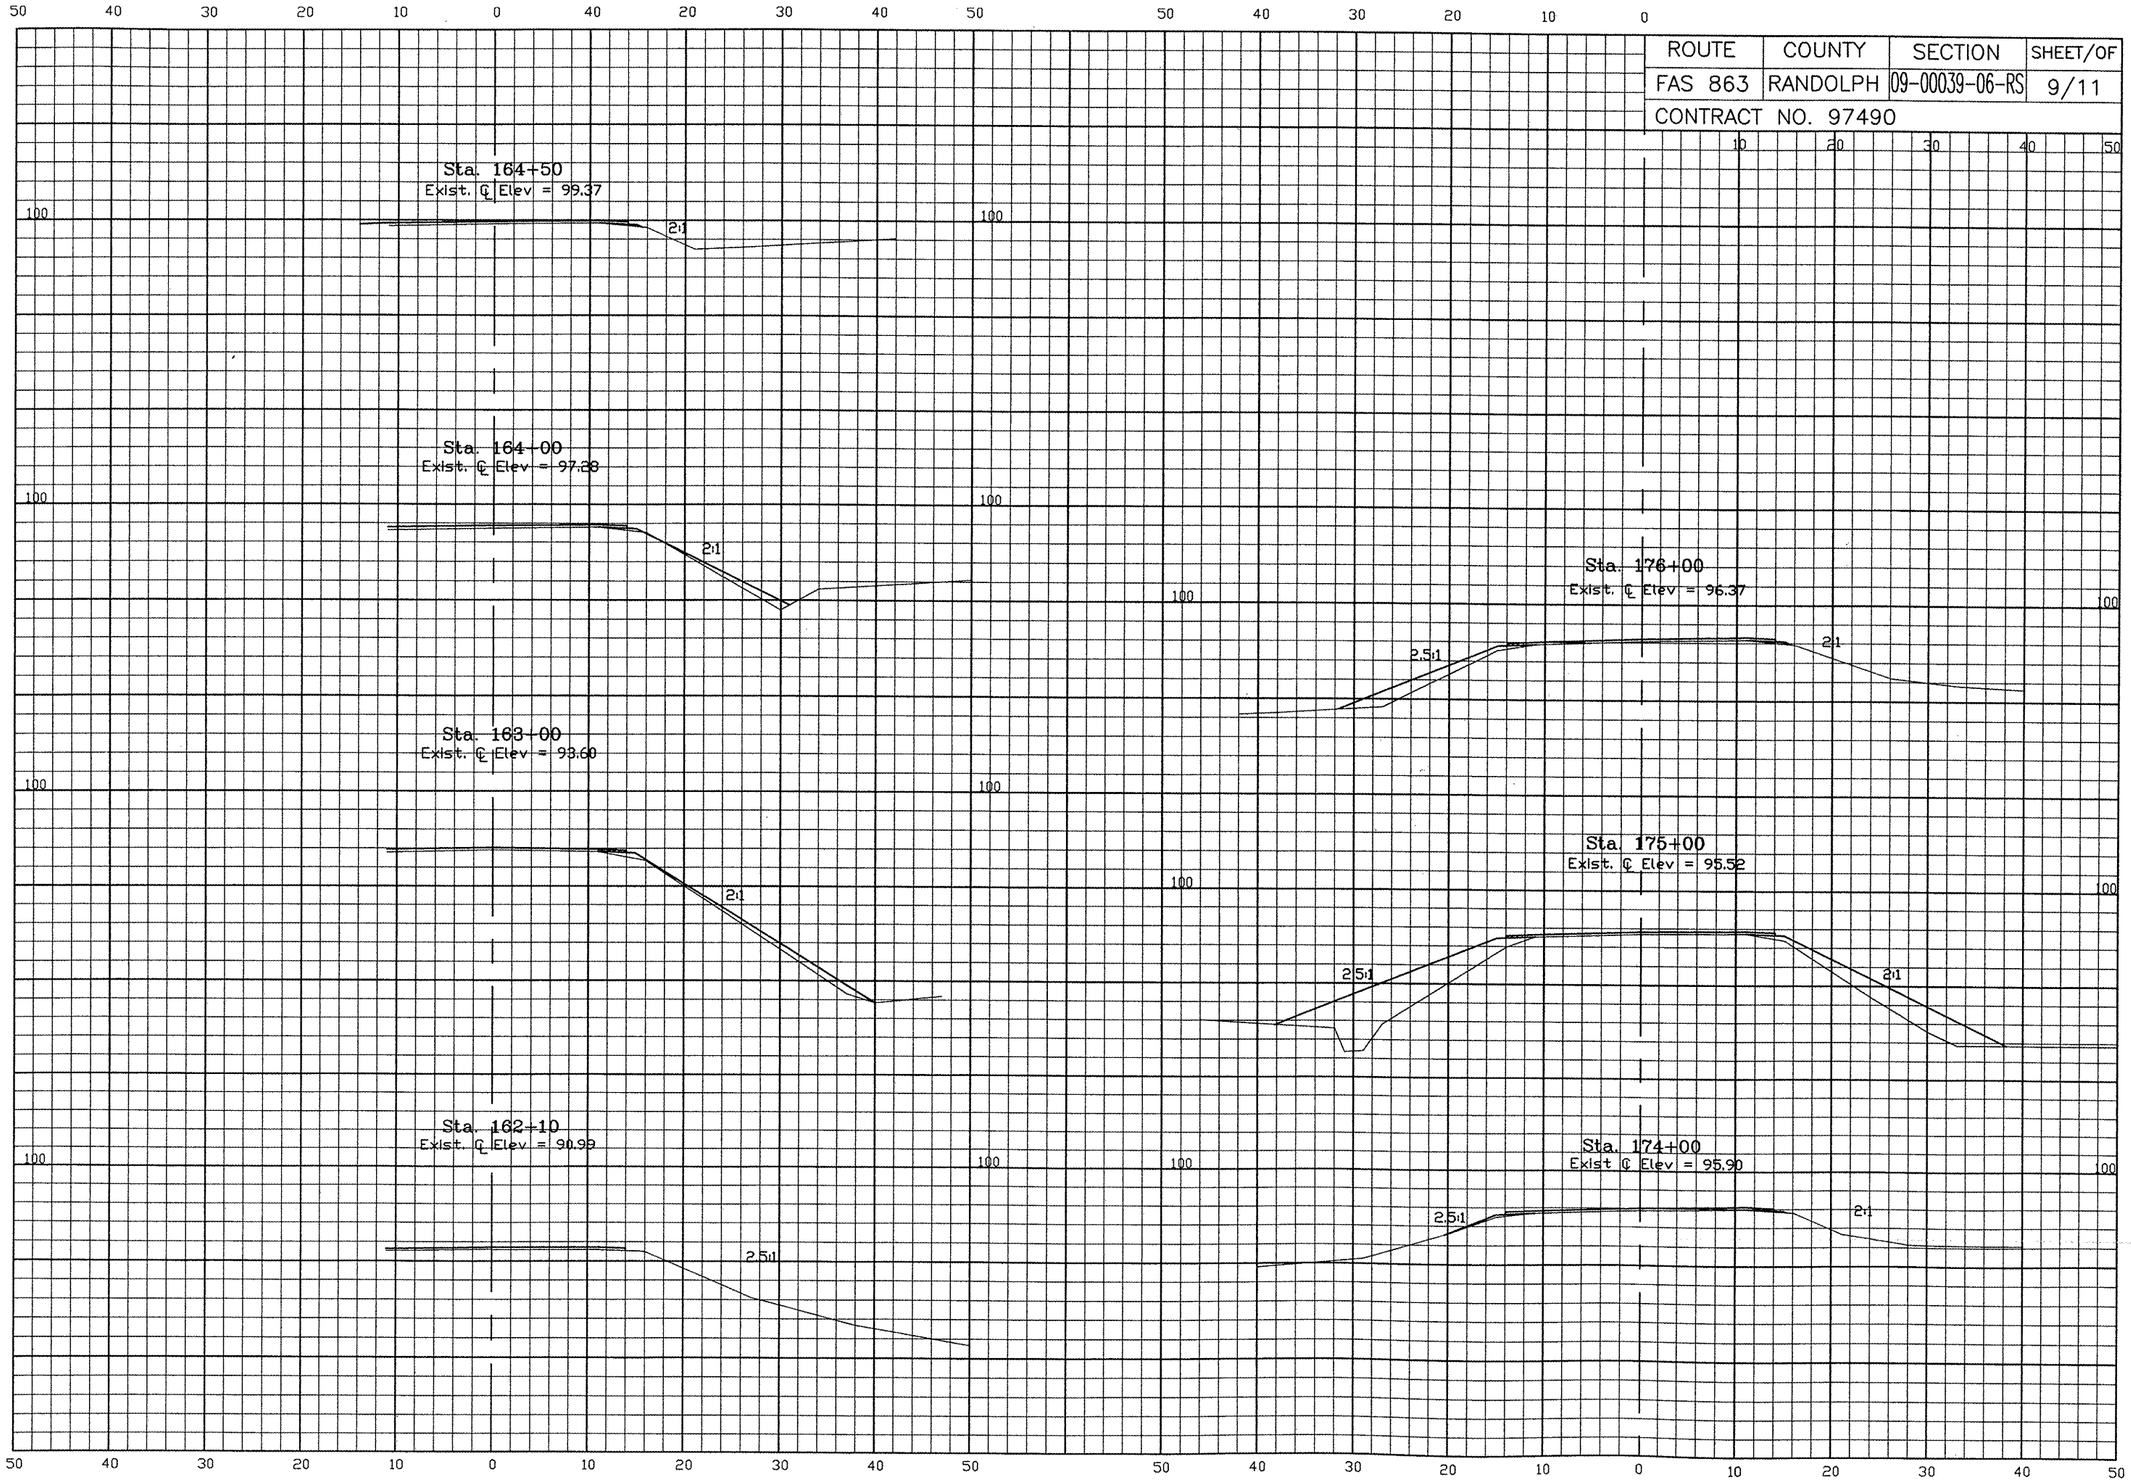| ROUTE | COUNTY | SECTION | SHEET/OF |
|---|---|---|---|
| FAS 863 | RANDOLPH | 09-00039-06-RS | 9/11 |
| CONTRACT NO. 97490 | | | |