F.A.I. RTE.	SECTION	COUNTY	TOTAL SHEETS	SHEET NO.
94	*	COOK	916	365
STA. 190+65 (NB I-57) 1990+48 (NB FORD) TO STA. 2316+00 (NB RYAN)				
FED. ROAD DIST. NO.	ILLINOIS	FED. AID PROJECT		
* (1516.1, 1717, & 1818) R-4				62304

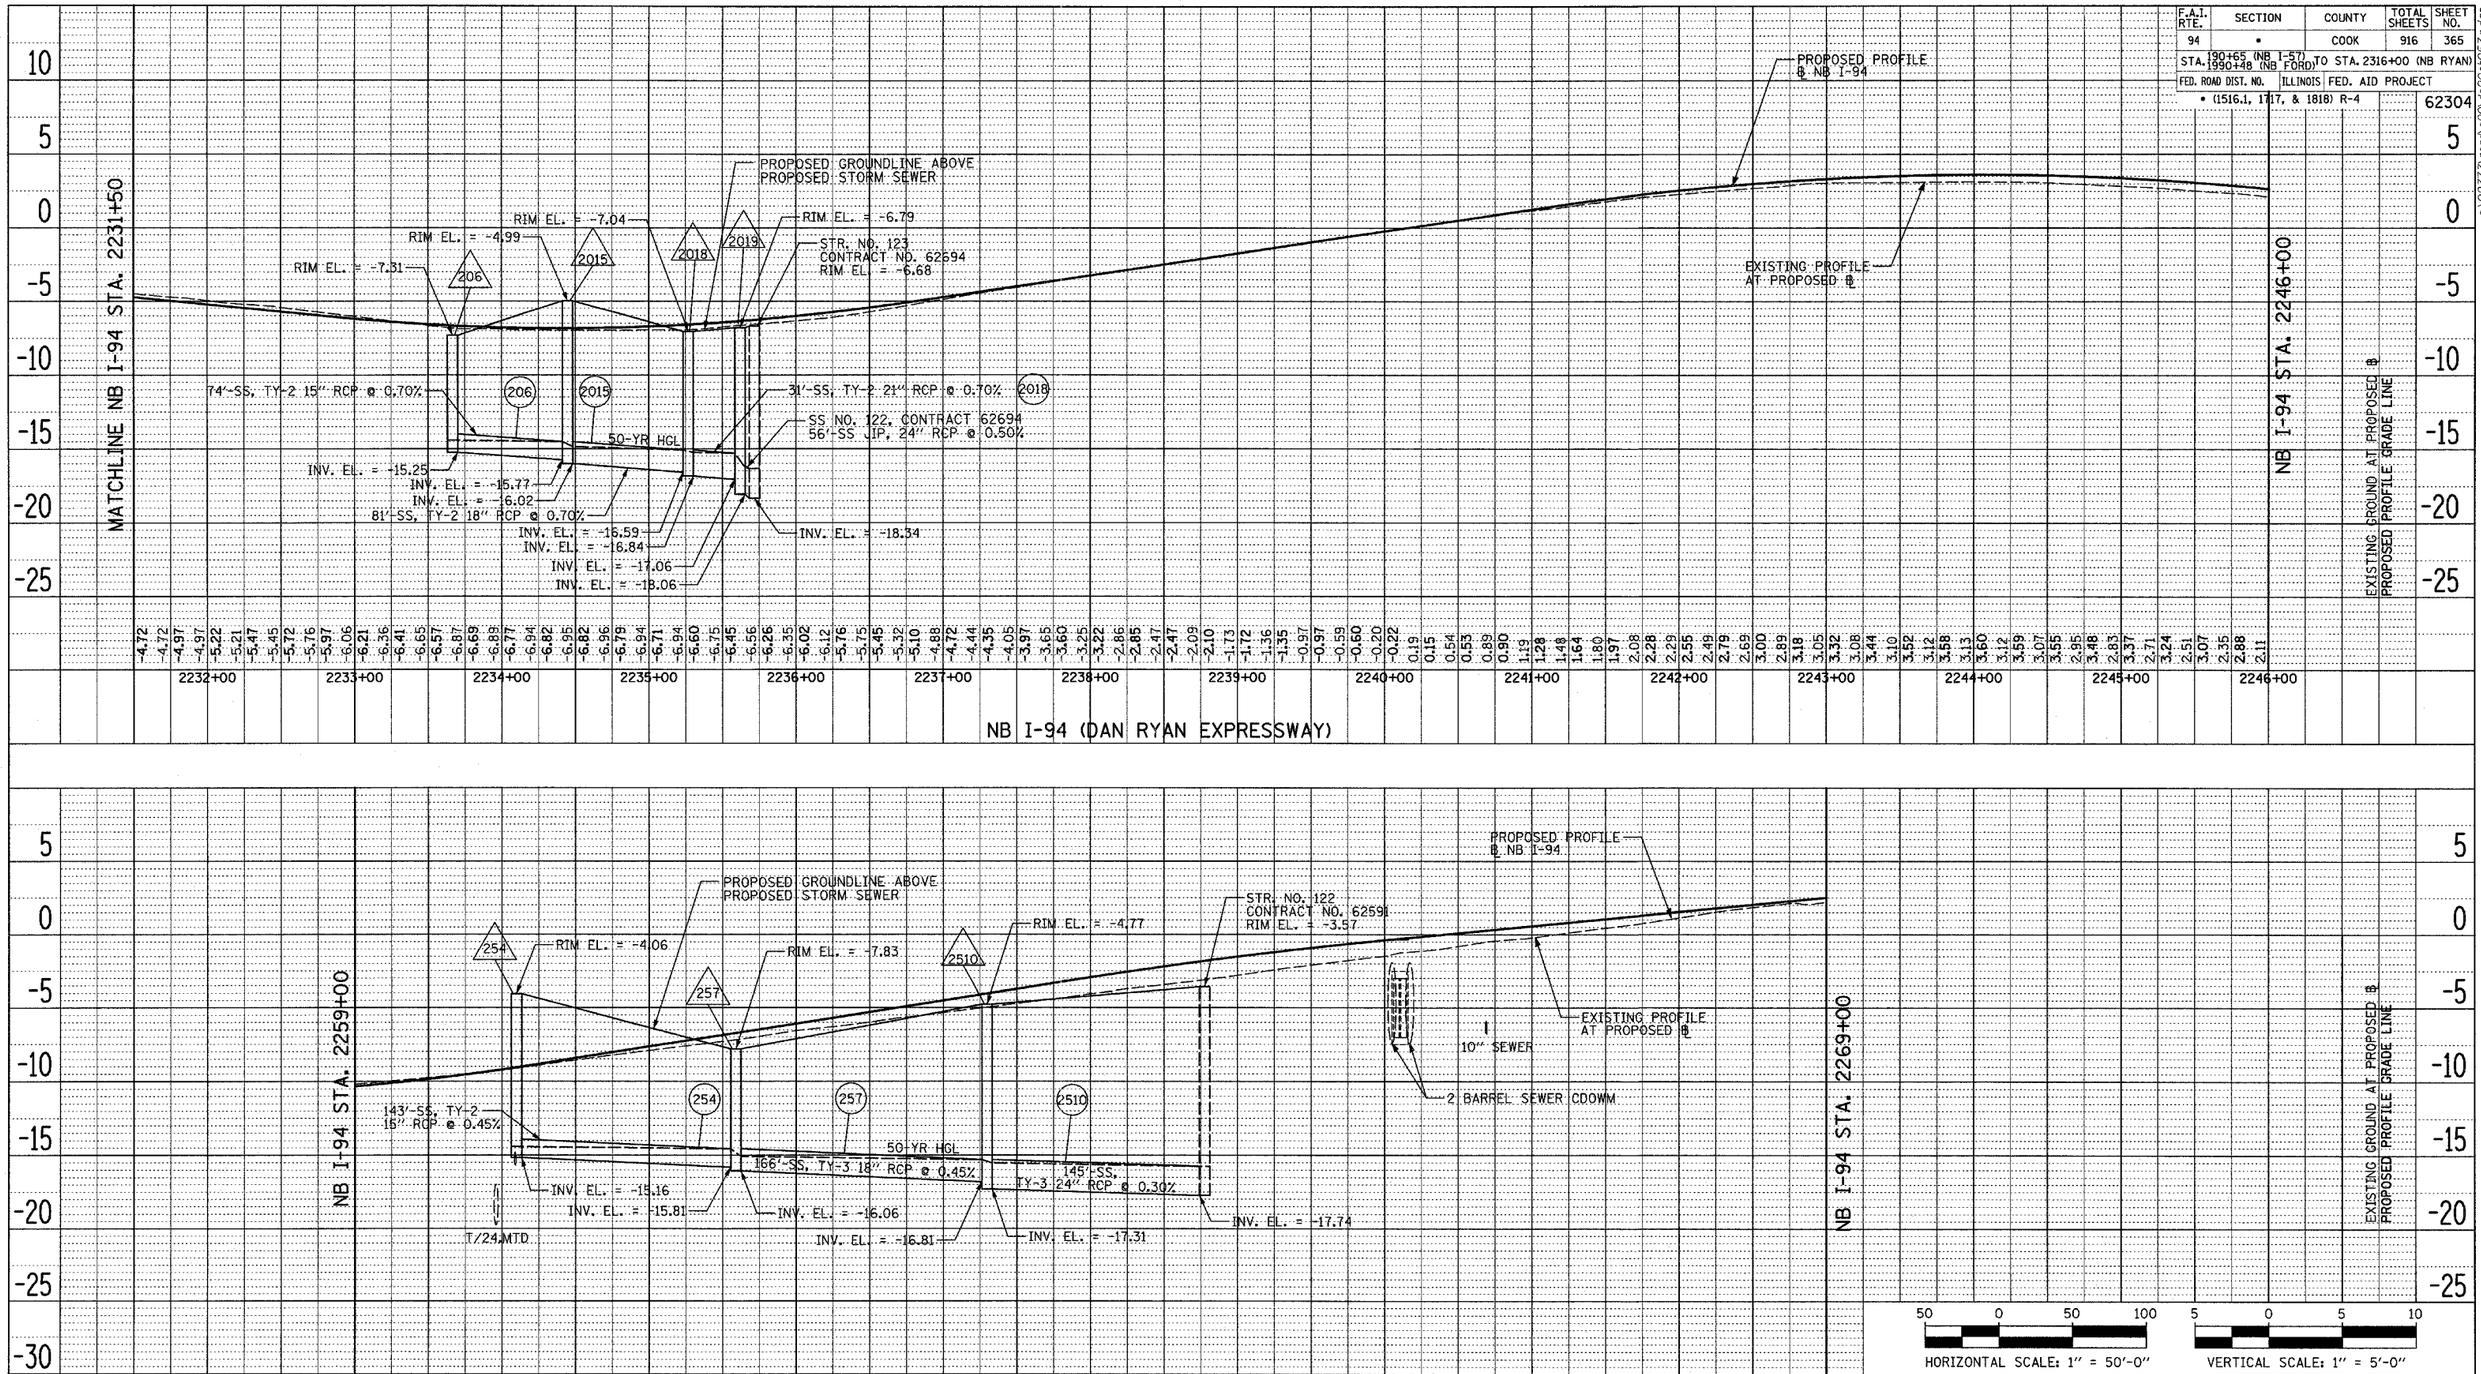

HORIZONTAL SCALE: 1" = 50'-0" VERTICAL SCALE: 1" = 5'-0"

REVISIONS	
NAME	DATE

ILLINOIS DEPARTMENT OF TRANSPORTATION

F.A.I. 94 (DAN RYAN EXPRESSWAY)

PROPOSED DRAINAGE PROFILES
NB I-94 (DAN RYAN EXPRESSWAY)
NB I-94 STA. 2231+50 TO 2246+00
NB I-94 STA. 2259+00 TO 2269+00
SHEET 5 OF 8

SCALE: 1"=50' HORIZ. 1"=5' VERT.
DATE: MARCH 7TH, 2006
DRAWN BY: NSB/BK
CHECKED BY: DA

TYLIN INTERNATIONAL

PLAN
SURVEYED
PLOTTED
ALIGNMENT CHECKED
PTS. OF INT. CHECKED
CADD FILE NAME
NOTE BOOK NO.
BY
DATE