| F.A.I. RTE. | SECTION | COUNTY | TOTAL SHEETS | SHEET NO. |
|---|---|---|---|---|
| 57 | * | COOK | 764 | 509 |
| STA. | | TO STA. | | |
| FED. ROAD DIST. NO. 1 | ILLINOIS | FED. AID PROJECT | | |

CONTRACT NO. 62593
*SECTION (1516.1, 1717, & 1818) R-5

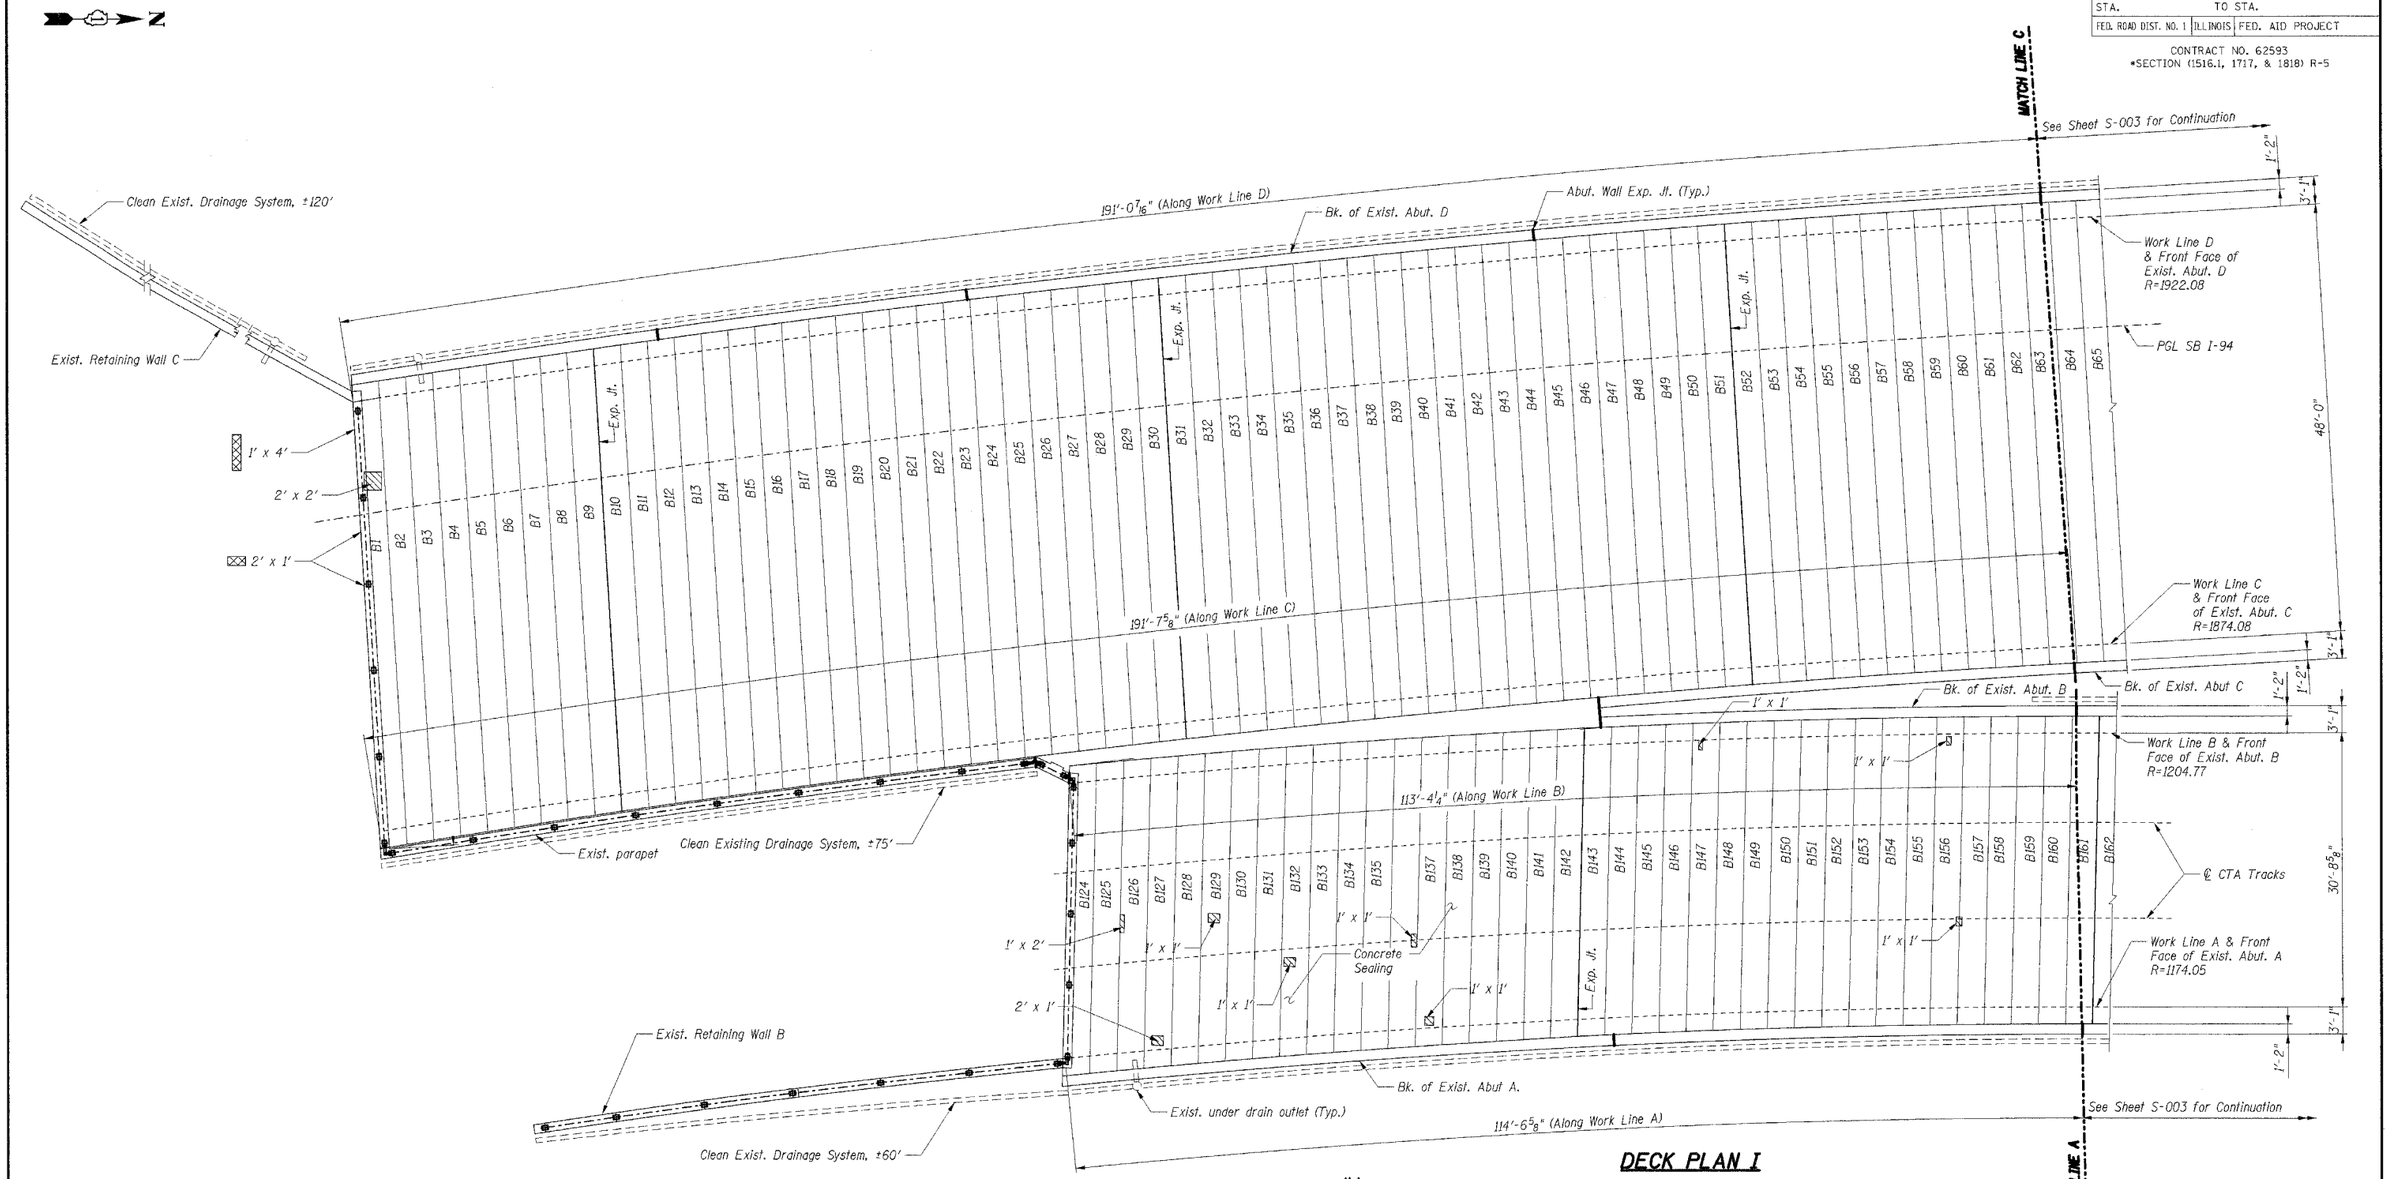


## DECK PLAN I

**Notes:**

1. Work this Sheet with Sheet S-003.
2. Concrete Sealer shall be applied to the underside of the C.T.A. tunnel deck beams according to the Special Provision for Concrete Sealer.
3. Areas of repairs shown are estimated based upon inspection surveys conducted in 2004. The Engineer shall document actual locations and types of repairs on As-Built plans.
4. Date of Survey
   I-94 Tunnel: February 2004
   CTA Tunnel: July 2004
5. The Contractor shall coordinate work on C.T.A. property with the C.T.A. according to the Special Provisions.
6. See Sheet S-003 for Bill of Material.
7. Repairs to the tunnel deck beam undersides shall be performed prior to the removal of the I-57 roadway above the tunnels by others.
8. Repairs to the tunnel walls and sealing of C.T.A. tunnel walls and deck beam undersides shall not be performed until the final waterproofing has been applied to the deck beams' top surface by others.

## LEGEND

- Polymer Modified Portland Cement Mortar Repair according to the Special Provisions, underside of deck beams
- Formed Concrete Repair, Depth less than or equal to 5"

SHT. S-002

| REVISIONS | |
|---|---|
| NAME | DATE |
| | |

ILLINOIS DEPARTMENT OF TRANSPORTATION
F.A.I. ROUTE 57 (INTERSTATE 57) OVER
F.A.I. ROUTE I-94 SB & CTA TRACKS-BRIDGE REPAIRS
SN 016-0073
COOK COUNTY
SECTION (1516.1, 1717, & 1818) R-5
DECK PLAN I

DATE: 03/01/06
DRAWN BY: VV
CHECKED BY: RDS

TENG
TENG & ASSOCIATES, INC.
ENGINEERS/ARCHITECTS/PLANNERS
205 N. MICHIGAN AVE., CHICAGO, IL 60601
TELEPHONE 312.616.0000


..\BRBORDER.DGN,..\ALT00VSLDGN,..\VPE00W4.DGN,..\DNP00W3Y.DGN,..\RDW00VSG.DGN,..\TP00GT46.DGN,..\SUR00VXL.DGN
2-22-2006, 14:51:37 \\FS-000\PROJ_CVL\DOCUMENT\03C860\STRUCT\DGN\D-P00W.DGN UDETC