F.A.I. RTE.	SECTION	COUNTY	TOTAL SHEETS	SHEET NO.
94 (C)	*	COOK	764	583

STA. 88+60 (SB I-57) 1126+91 (SB FORD) TO STA. 1313+00 (SB RYAN)

FED. ROAD DIST. NO. | ILLINOIS | FED. AID PROJECT

* (1516.1, 1717, & 1818) R-5

62593

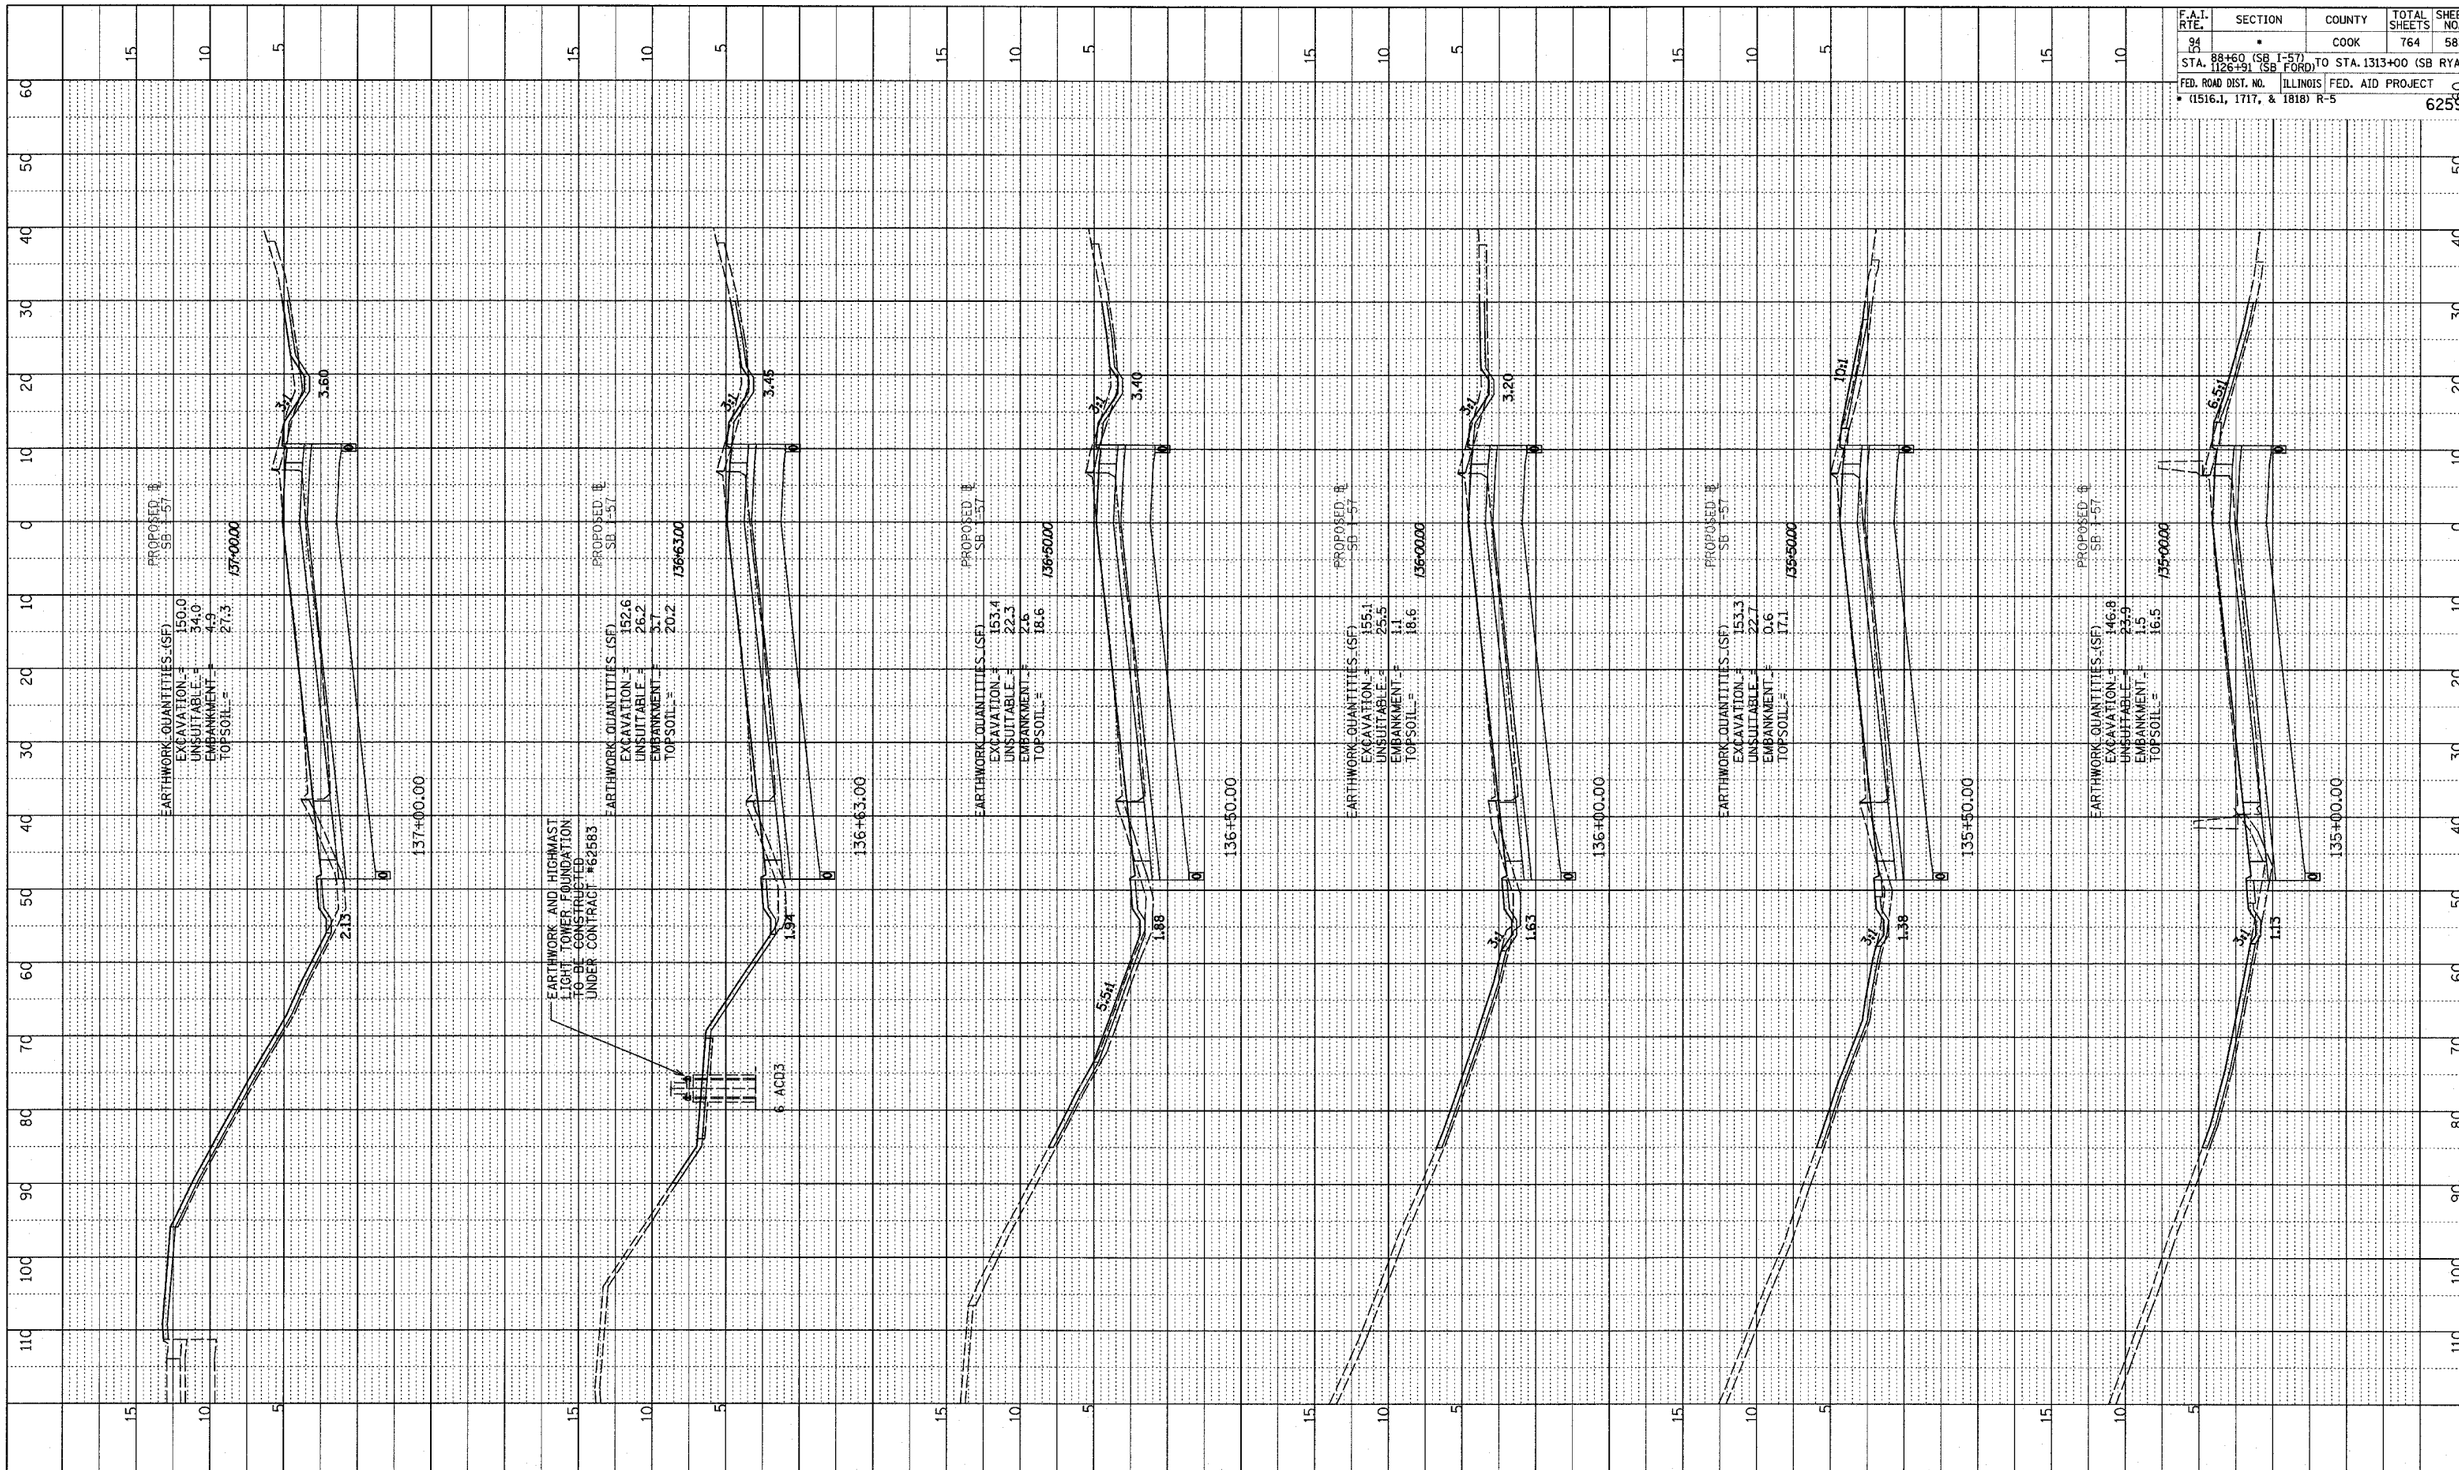

PROFILE | SURVEYED | PLOTTED | GRADES CHECKED | R.M. NOTED | STRUCTURE NOTATNS CHKD | NOTE BOOK NO. | DATE

TYLIN INTERNATIONAL

10' 0 10' 20' HORIZONTAL SCALE

5' 0 5' 10' VERTICAL SCALE

I-57 SOUTHBOUND
STA. 135+00 TO STA. 137+00

02/28/2006 08:35:24 AM

P:\02373\Road\C23\gpk23xssh99A.dgn