F.A.I. RTE.	SECTION	COUNTY	TOTAL SHEETS	SHEET NO.
94	*	COOK	764	656

STA. 88+60 (SB I-57) 1126+91 (SB FORD) TO STA. 1313+00 (SB RYAN)

FED. ROAD DIST. NO. | ILLINOIS | FED. AID PROJECT

* (1516.1, 1717, & 1818) R-5

62593

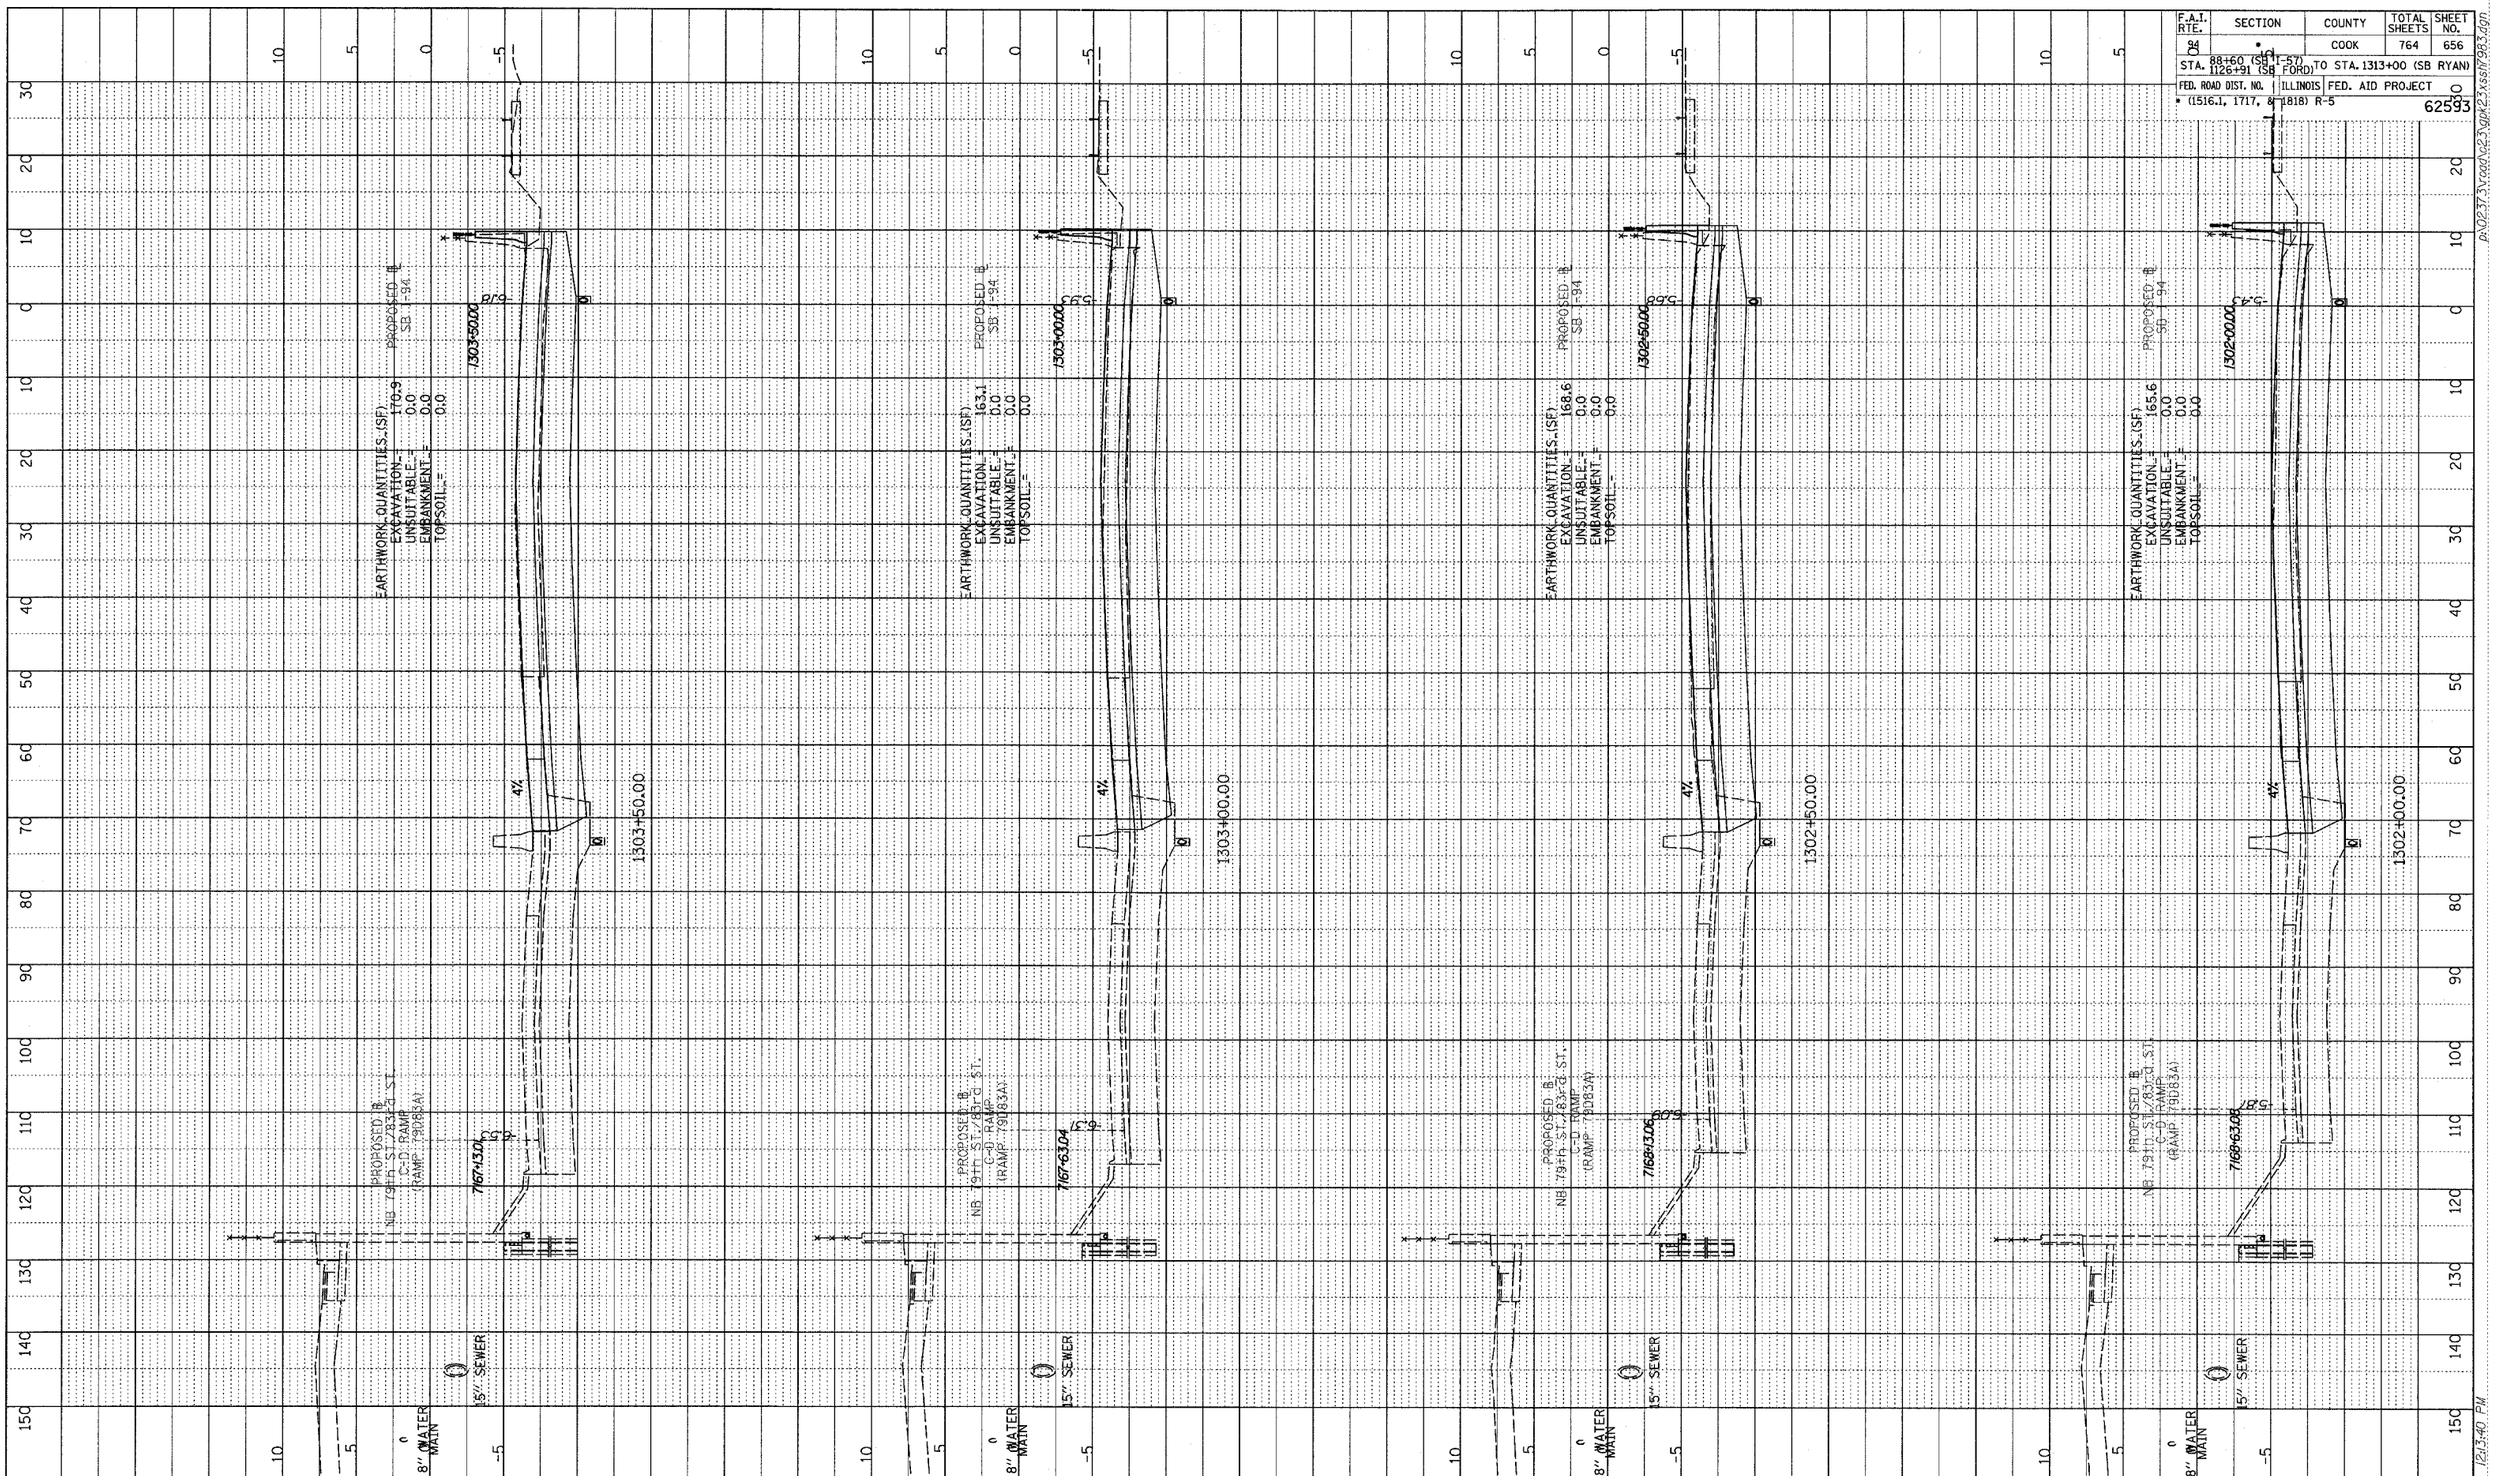

TYLIN INTERNATIONAL

10' 0 10' 20' HORIZONTAL SCALE

5' 0 5' 10' VERTICAL SCALE

I-94 SOUTHBOUND (DAN RYAN EXPWY)
STA. 1302+00 TO STA. 1303+50

02/27/2006 12:13:40 PM

PROFILE NOTE BOOK NO. SURVEYED PLOTTED GRADES CHECKED B.M. NOTED STRUCTURE NOTATNS CHKD