F.A.I. RTE.	SECTION	COUNTY	TOTAL SHEETS	SHEET NO.
94	*	COOK	764	758

STA. 88+60 (SB I-57) 1126+91 (SB FORD) TO STA. 1313+00 (SB RYAN)

FED. ROAD DIST. NO. | ILLINOIS | FED. AID PROJECT

* (1516.1, 1717, & 1818) R-5

62593

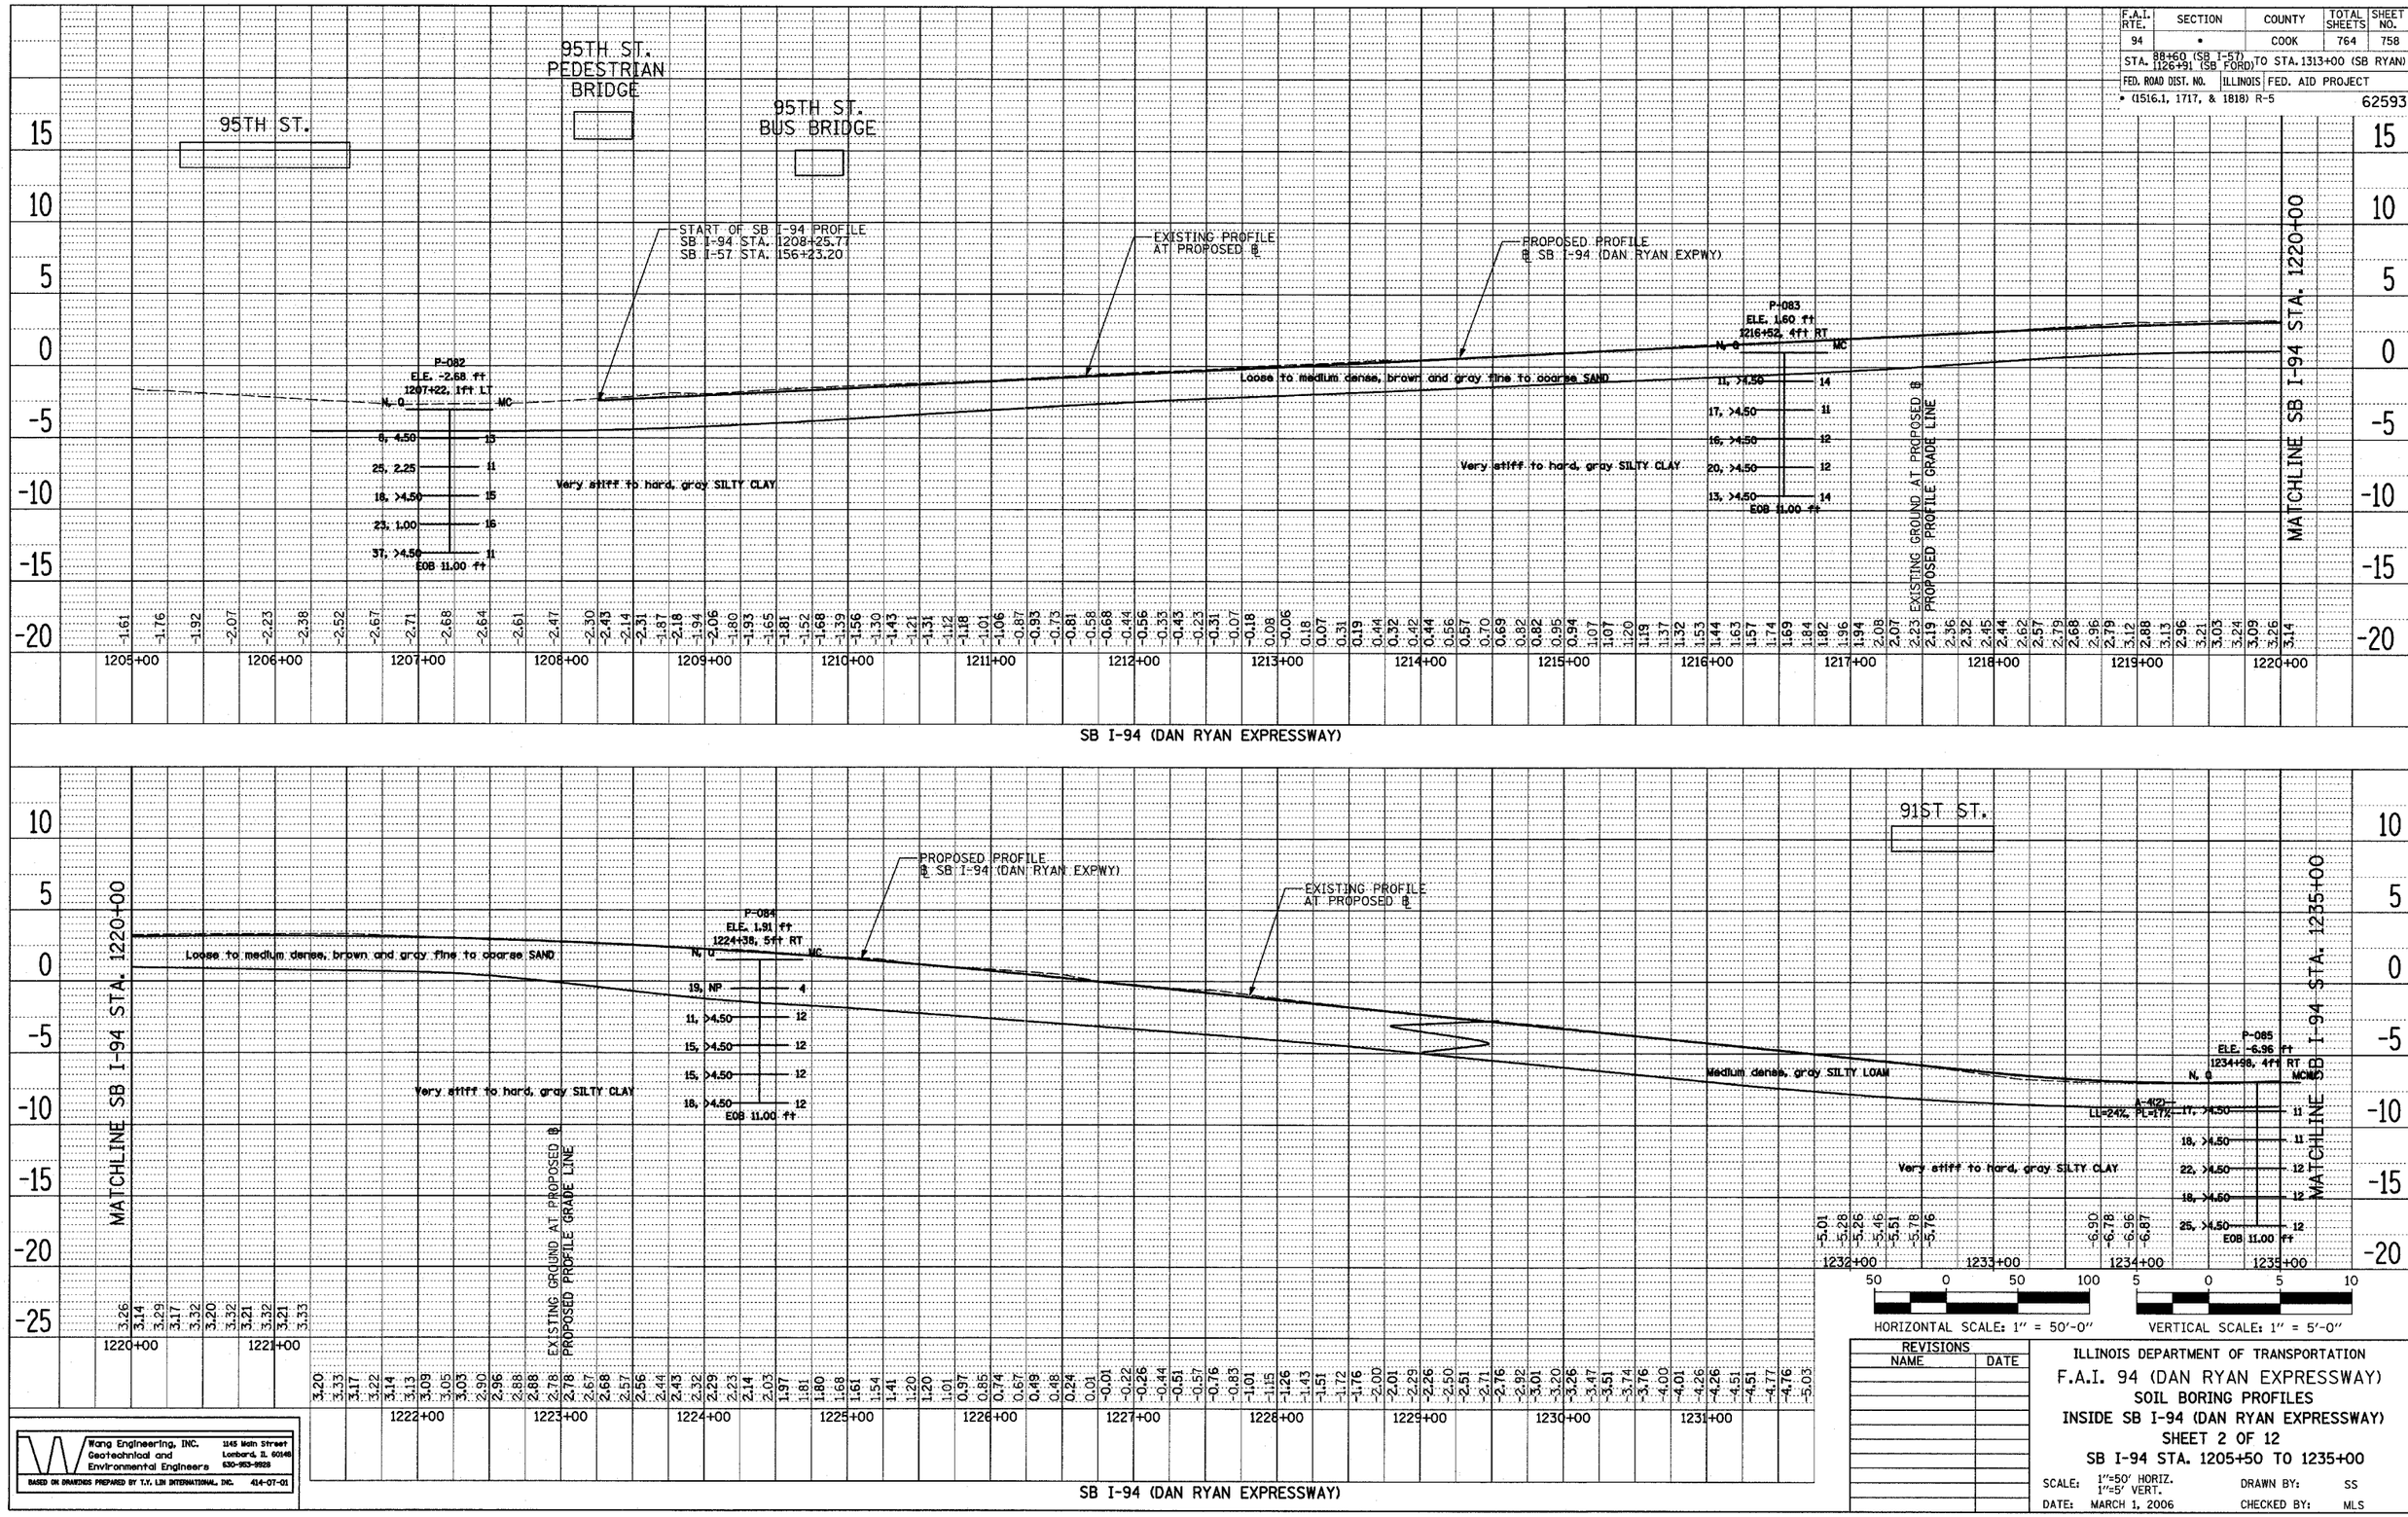

REVISIONS	
NAME	DATE

ILLINOIS DEPARTMENT OF TRANSPORTATION

F.A.I. 94 (DAN RYAN EXPRESSWAY)

SOIL BORING PROFILES

INSIDE SB I-94 (DAN RYAN EXPRESSWAY)

SHEET 2 OF 12

SB I-94 STA. 1205+50 TO 1235+00

SCALE: 1"=50' HORIZ. 1"=5' VERT.

DRAWN BY: SS

DATE: MARCH 1, 2006

CHECKED BY: MLS

Wang Engineering, INC. Geotechnical and Environmental Engineers
1145 Main Street Lombard, IL 60148 630-953-9928

BASED ON DRAWINGS PREPARED BY T.Y. LIN INTERNATIONAL, INC. 414-07-01