F.A.I. RTE.	SECTION	COUNTY	TOTAL SHEETS	SHEET NO.
80	(32, 47-4)K	GRUNDY	243	80
STA.	TO STA.			
FED. ROAD DIST. NO.	ILLINOIS	FED. AID PROJECT		

CONTRACT NO. 66294

FINAL SURVEY	SURVEYED	BY	DATE
NOTE BOOK	PLOTTED		
NO.	TEMPLATE		
	AREAS		
	AREAS CHECKED		

ORIGINAL SURVEY	SURVEYED	BY	DATE
NOTE BOOK	PLOTTED		
	TEMPLATE		
NO.	AREAS		
	AREAS CHECKED		

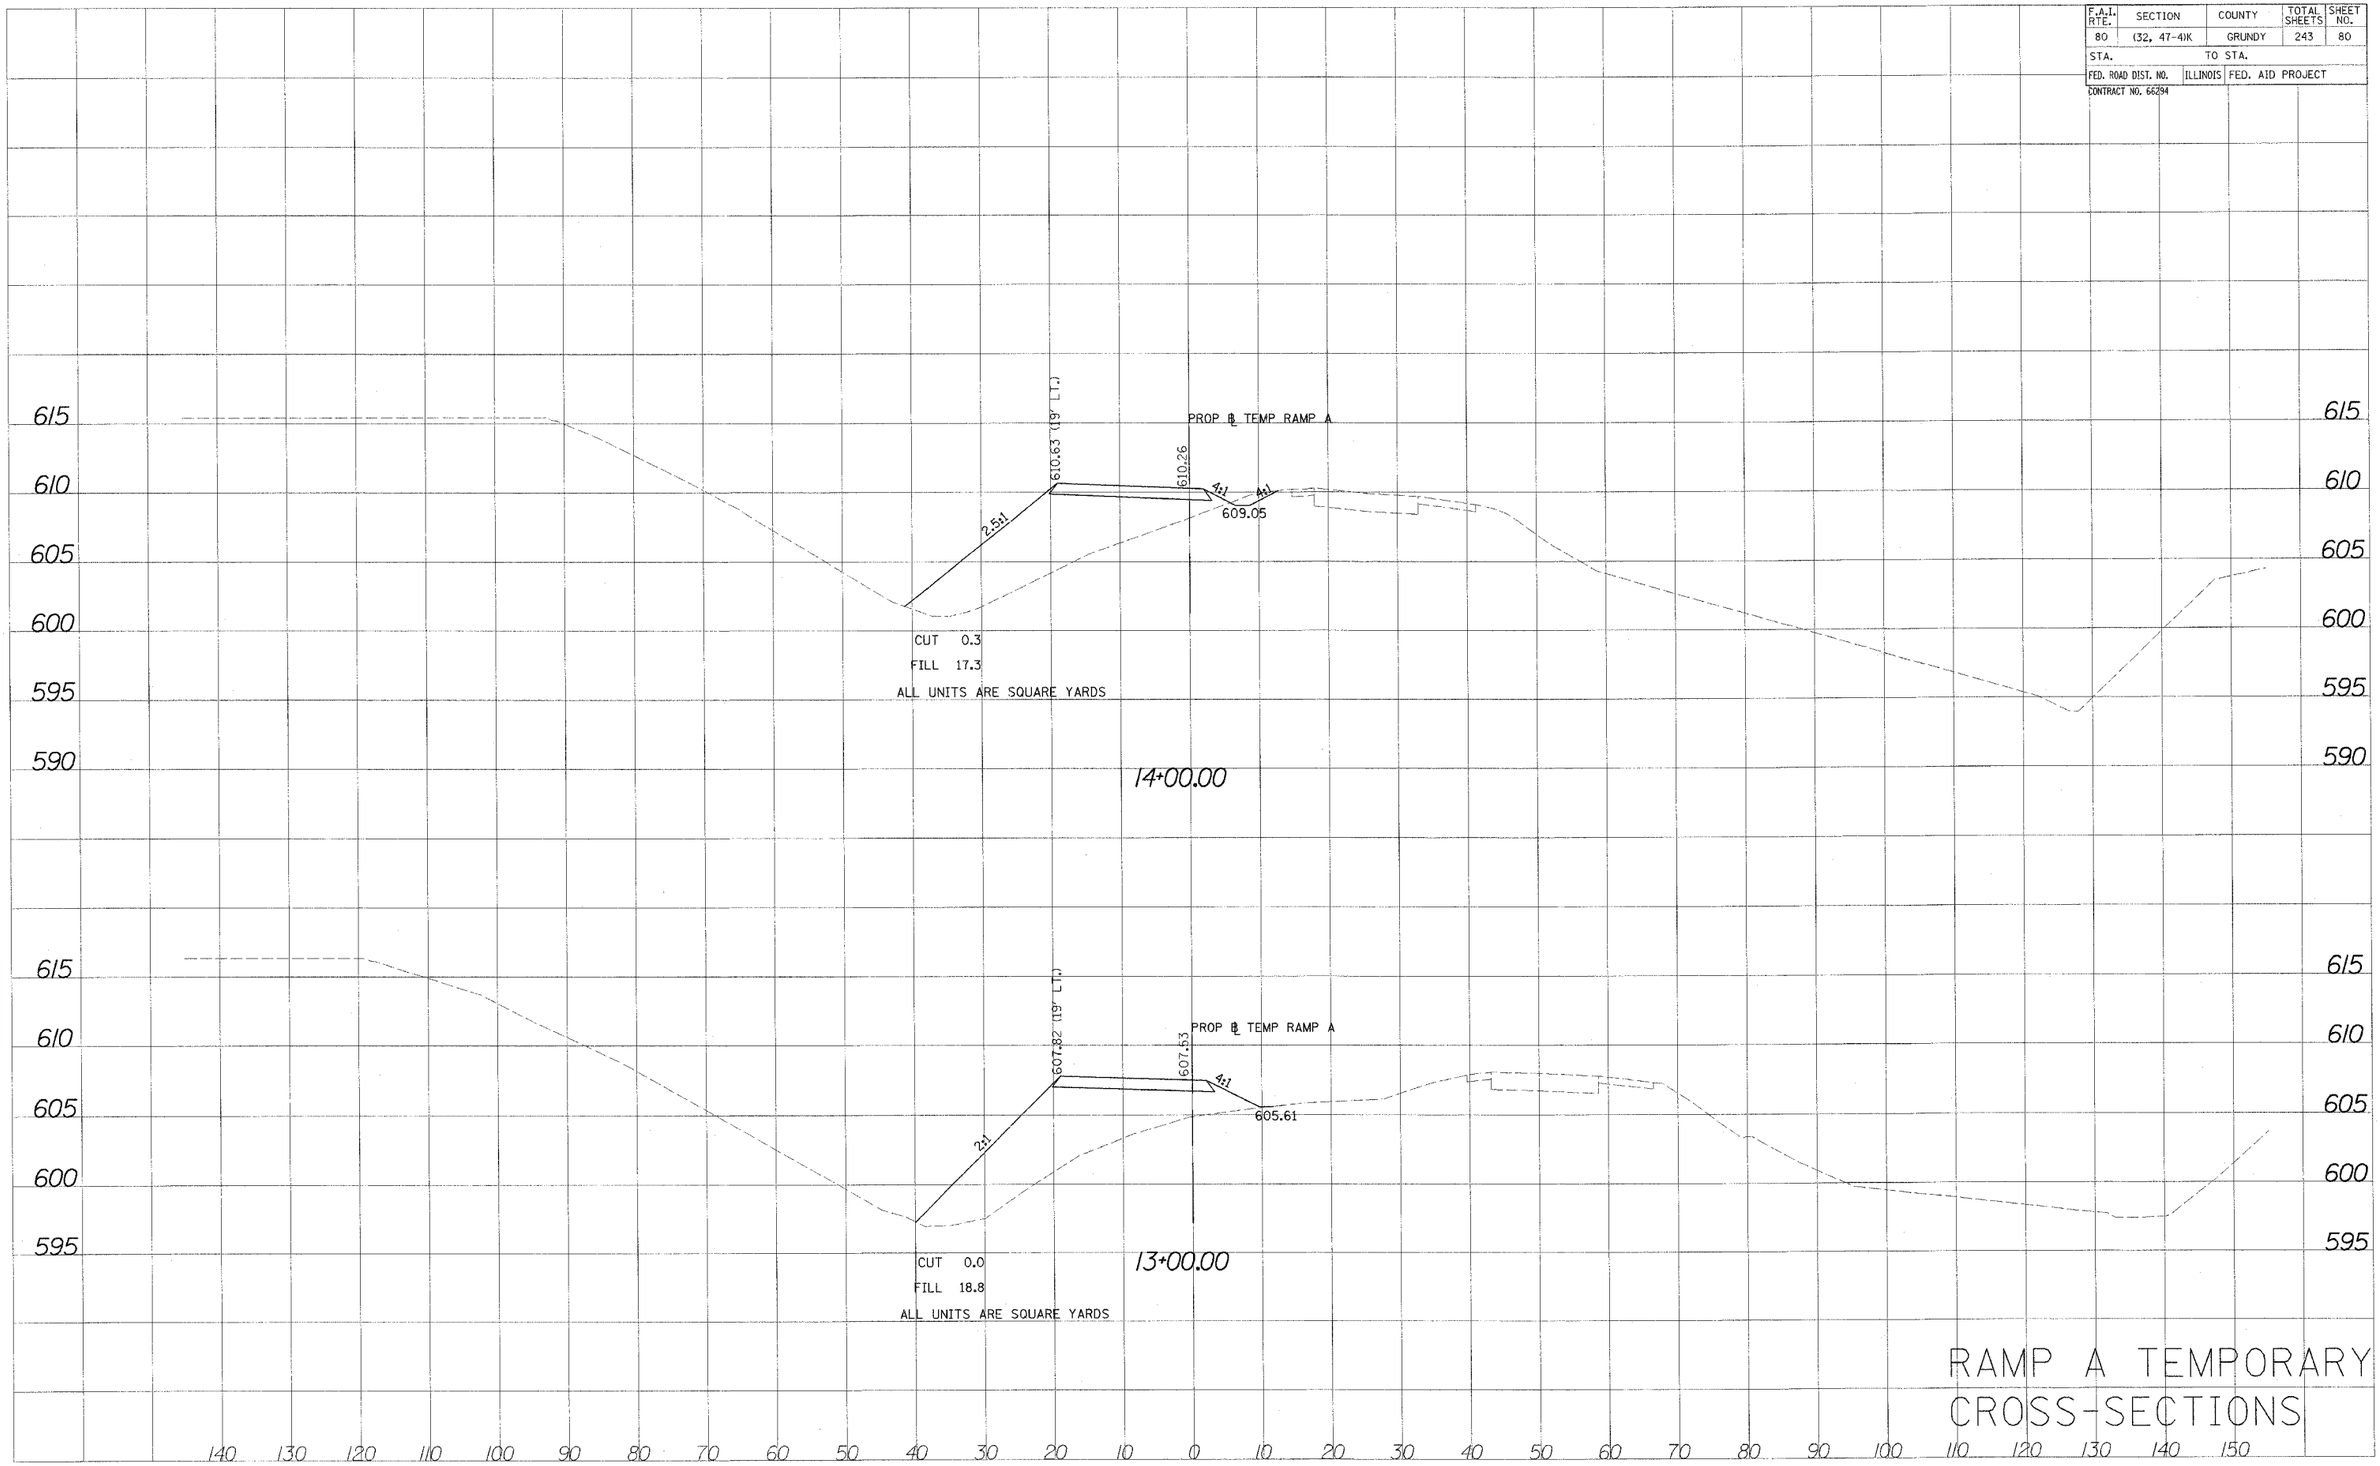

RAMP A TEMPORARY CROSS-SECTIONS

SCALE: 1:10 HORIZ. 1:5 VERT.

nschilling(Ltgle_Rdwy)
02/08/2006 02:40:04 PM D:\IDOT\939I_A01\Mhookol\ls_rampa_MGT_xs.dgn