F.A.I. RTE.	SECTION	COUNTY	TOTAL SHEETS	SHEET NO.
80	(32, 47-4)K	GRUNDY	243	83
STA.		TO STA.		
FED. ROAD DIST. NO.	ILLINOIS	FED. AID PROJECT		

CONTRACT NO. 66294

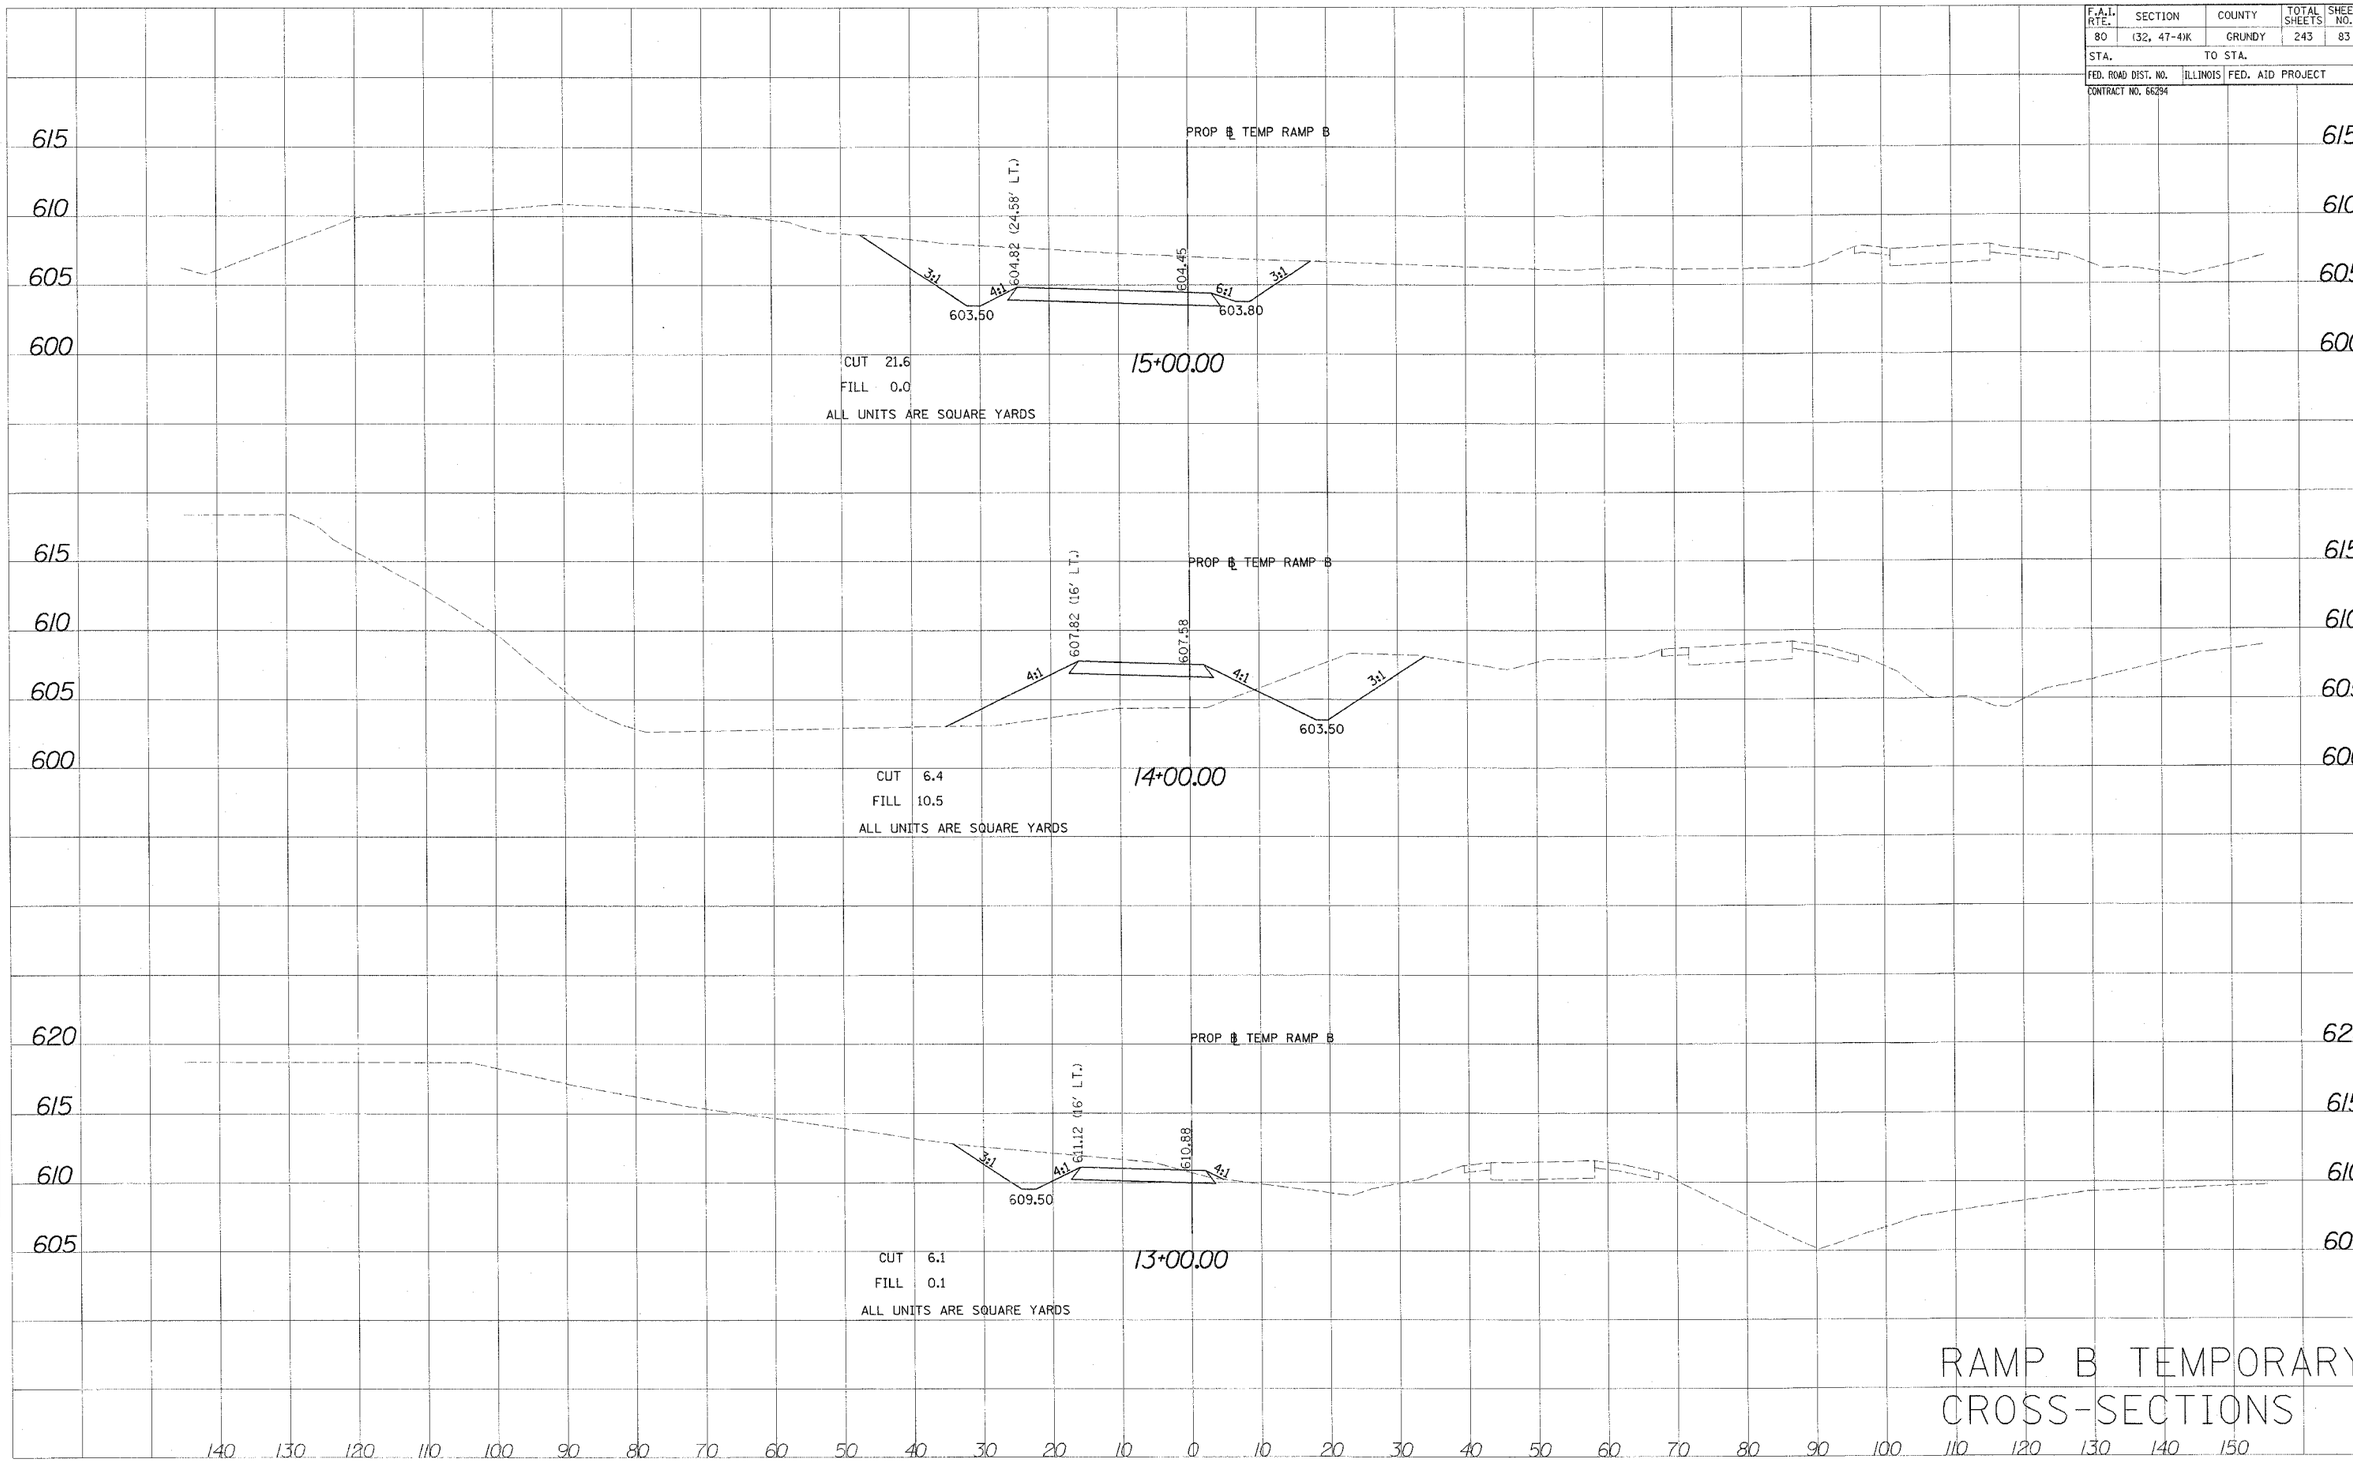

RAMP B TEMPORARY CROSS-SECTIONS

SCALE: 1:10 HORIZ. 1:5 VERT.

FINAL SURVEY | SURVEYED | PLOTTED | TEMPLATE | AREAS | AREAS CHECKED | NOTE BOOK | NO. | BY | DATE

ORIGINAL SURVEY | SURVEYED | PLOTTED | TEMPLATE | AREAS | AREAS CHECKED | NOTE BOOK | NO. | BY | DATE

nschilling(Lisle_Rdwy)
02/08/2006 02:40:28 PM Q:\IDOT\9391_A0(Minooka)\s_rampb_MOT_xs.dgn