F.A.I. RTE.	SECTION	COUNTY	TOTAL SHEETS	SHEET NO.
80	(32, 47-4)K	KENDALL/GRUNDY	243	92
STA. 424+06.86		TO STA. 416+00		
FED. ROAD DIST. NO.	ILLINOIS	FED. AID PROJECT		

CONTRACT NO. 66294

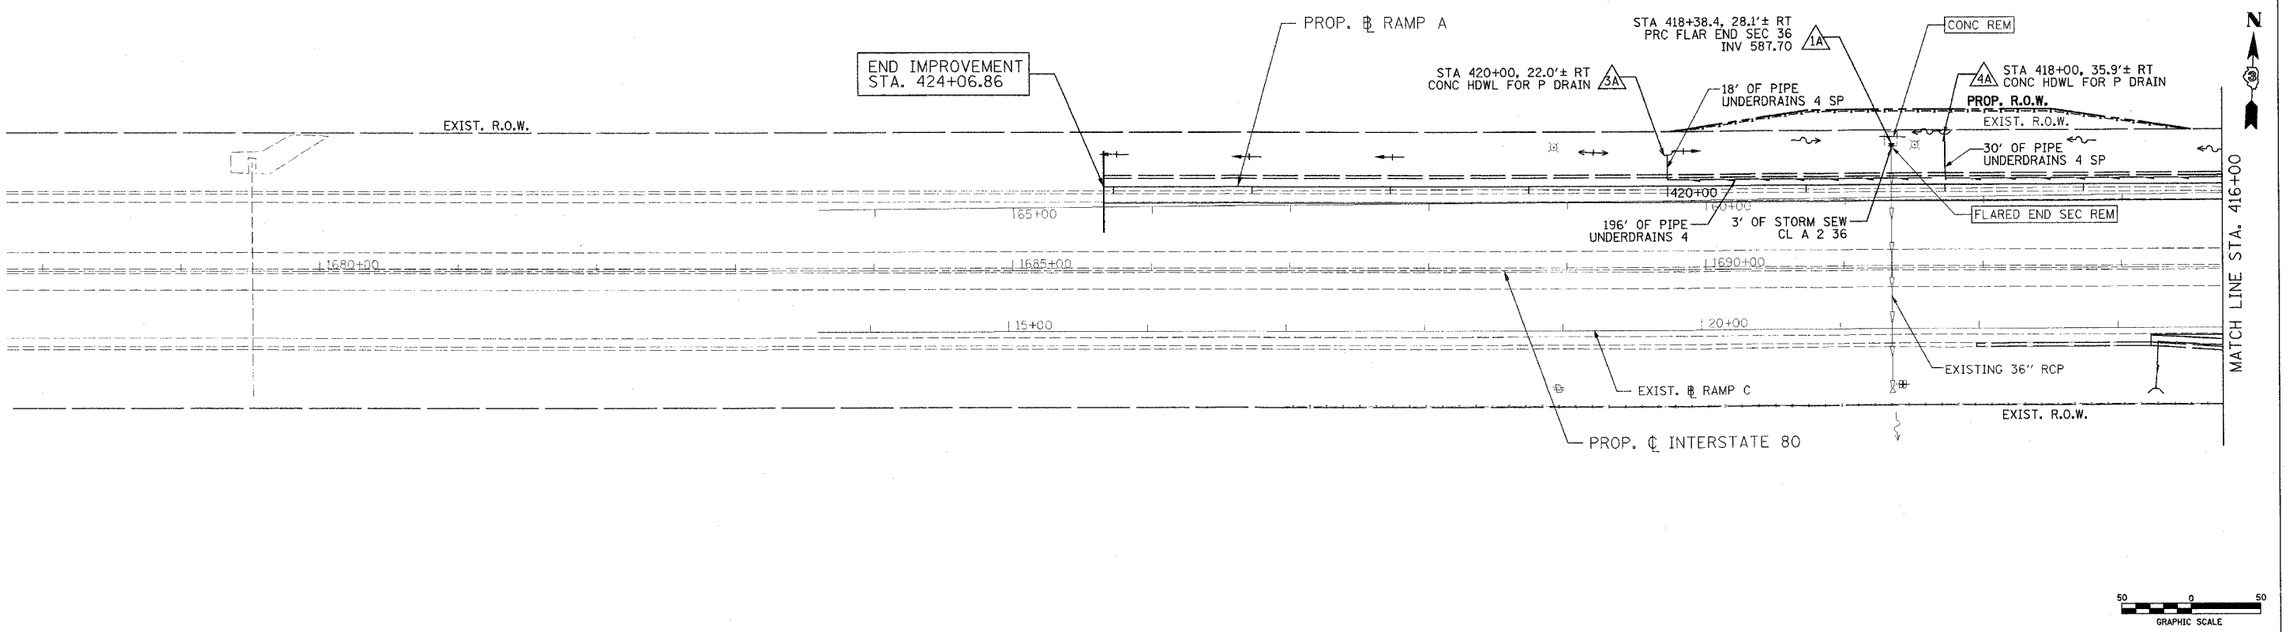

PLAN
SURVEYED
PLOTTED
ALIGNMENT CHECKED
RT. OF WAY CHECKED
CADD FILE NAME
NOTE BOOK NO.
BY
DATE

PROFILE
SURVEYED
PLOTTED
GRADES CHECKED
B.M. NOTED
STRUCTURE NOTATNS CHKD
NOTE BOOK NO.
BY
DATE

PATRICK ENGINEERING INC.
LISLE, ILLINOIS

nschilling(Lisle_Rdwy)
02/09/2006 02:17:29 PM Q:\IDOT\9391_A0(Minooka)\Drawings\RDWY\shts\Dra\S_Dra_RampA_01.dgn

DRAINAGE AND UTILITIES RAMP A BEGINING OF RAMP TO STA. 416+00