F.A.I. RTE.	SECTION	COUNTY	TOTAL SHEETS	SHEET NO.
80	(32, 47-4)K	KENDALL/GRUNDY	243	94
STA. 400+00		TO STA. 390+00		
FED. ROAD DIST. NO.	ILLINOIS	FED. AID PROJECT		

CONTRACT NO. 66294

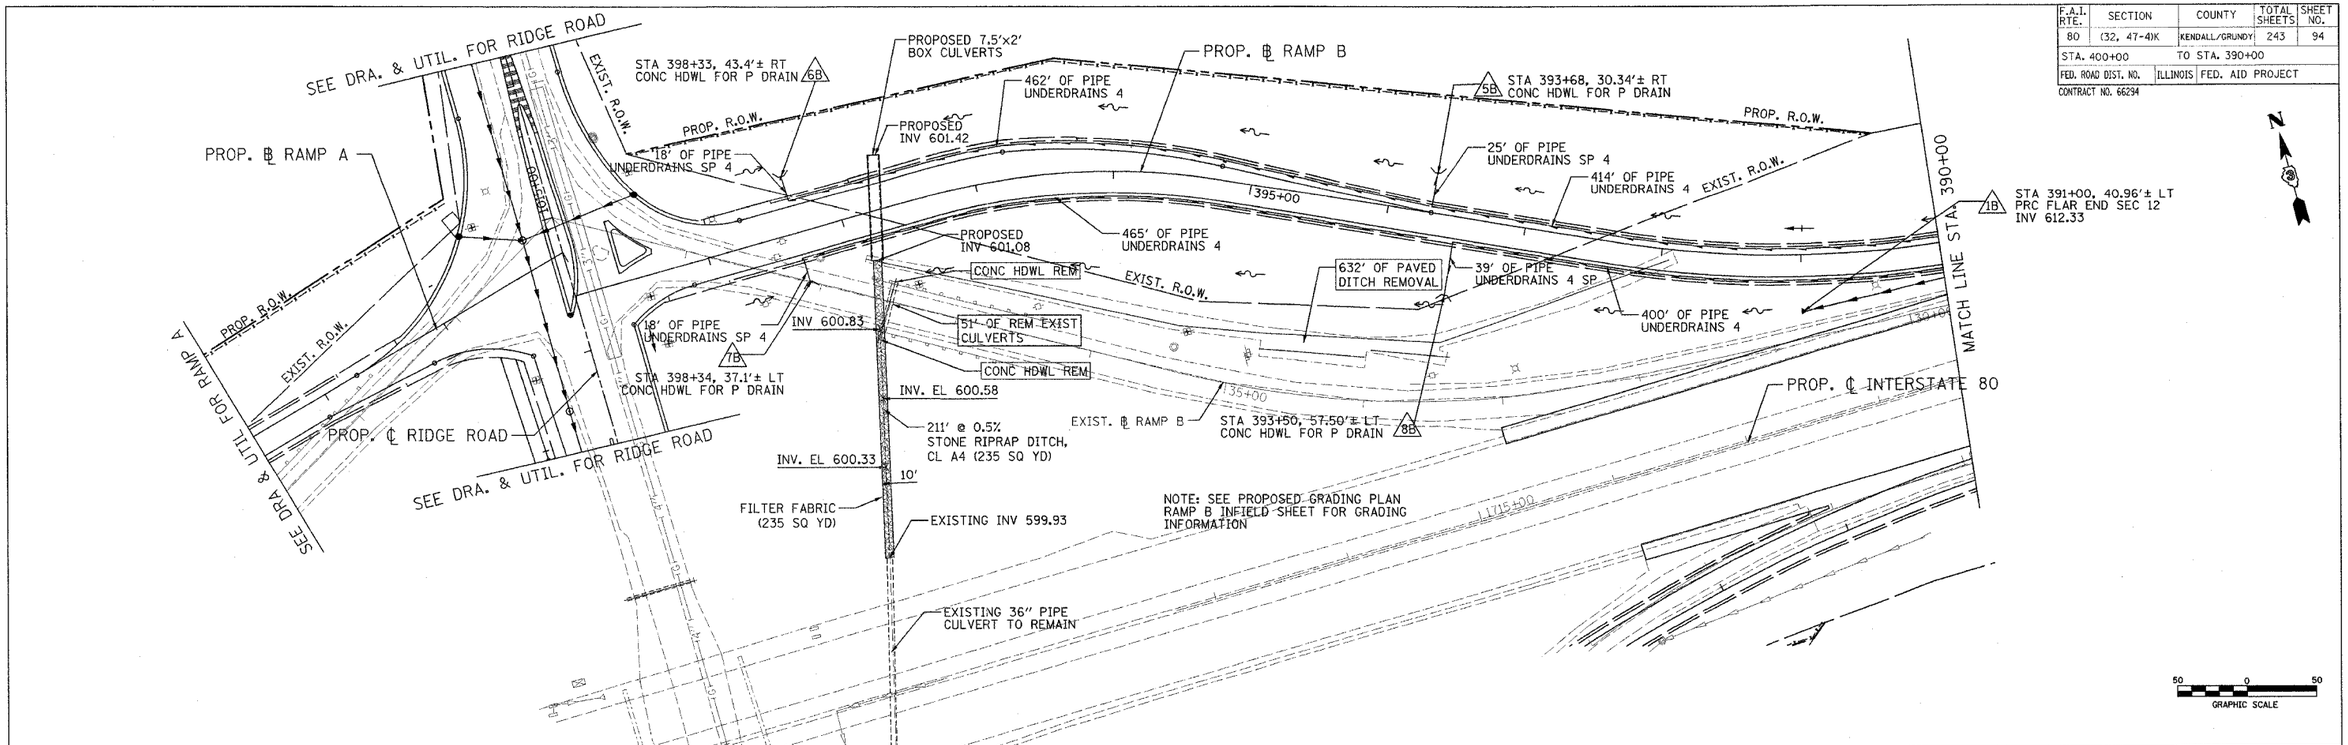

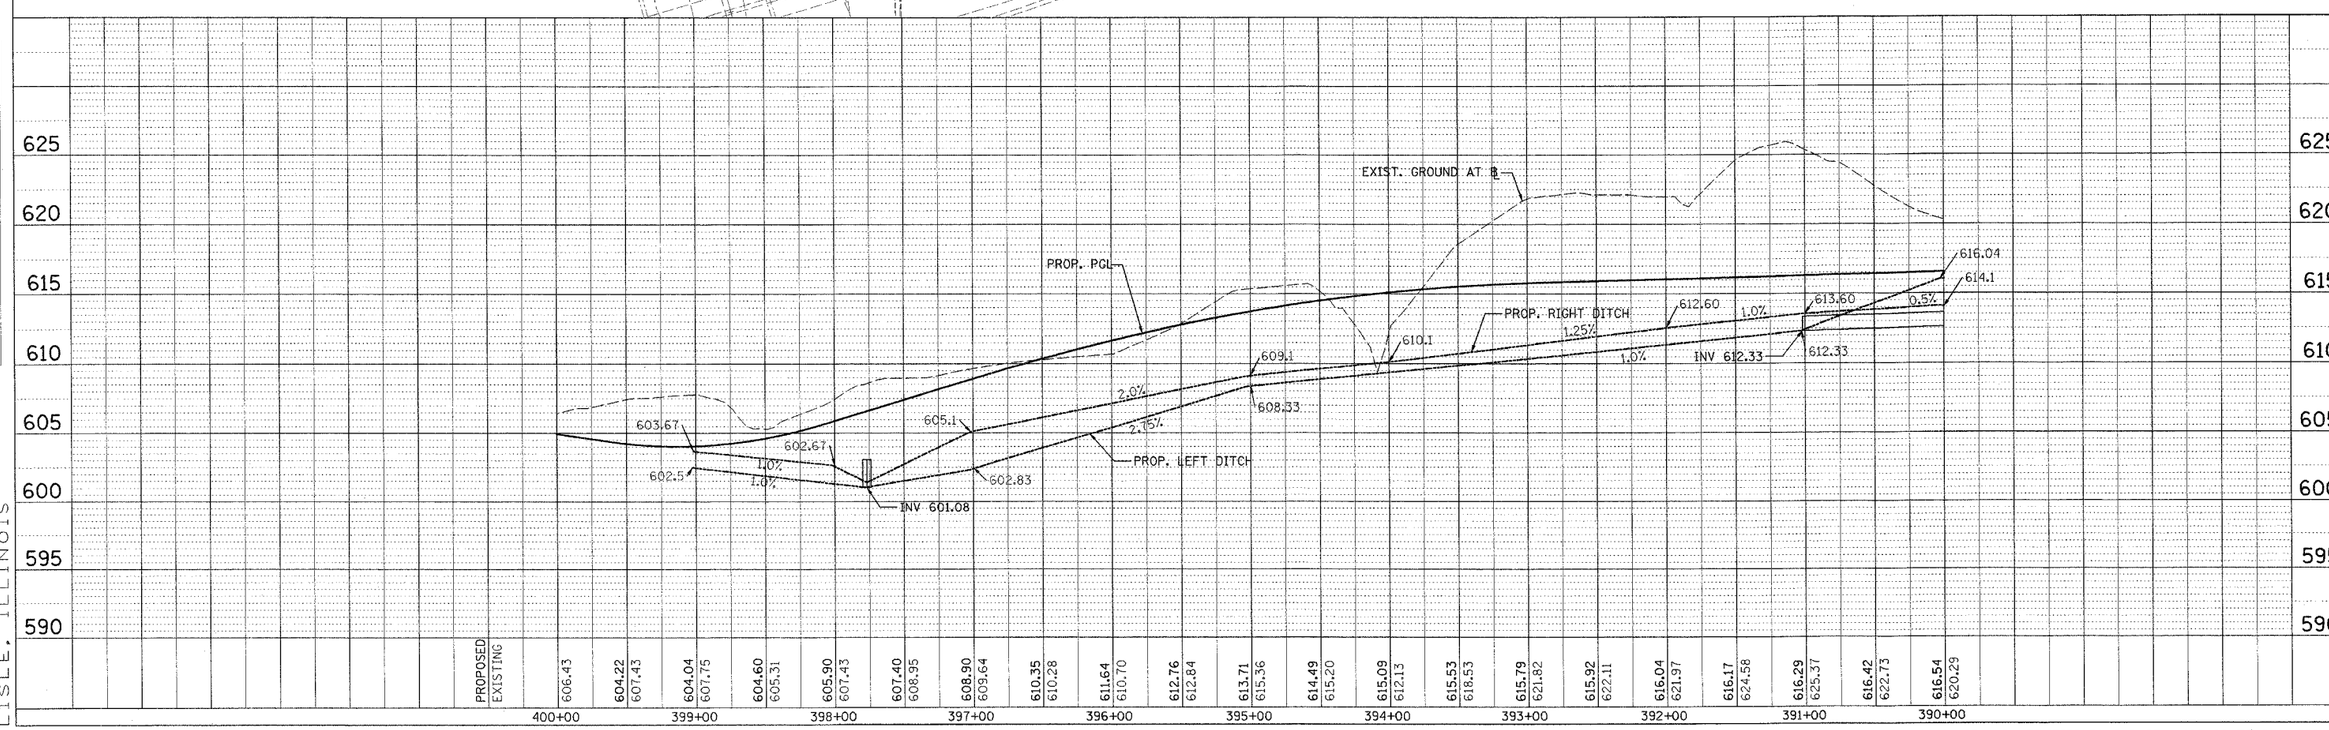

DRAINAGE AND UTILITIES RAMP B STA. 400+00 TO STA. 390+00

PATRICK ENGINEERING INC.
LISLE, ILLINOIS

nschilling(Lisle_Rdwy)
02/10/2006 09:28:59 AM q:\idot\939_c0(minooka)\drawings\rdwy\shts\dra\s_dra_rampb_01.dgn