F.A.I. RTE.	SECTION	COUNTY	TOTAL SHEETS	SHEET NO.
80	(32, 47-4)K	GRUNDY	243	195
STA.	TO STA.			
FED. ROAD DIST. NO.	ILLINOIS	FED. AID PROJECT		
CONTRACT NO. 66294				

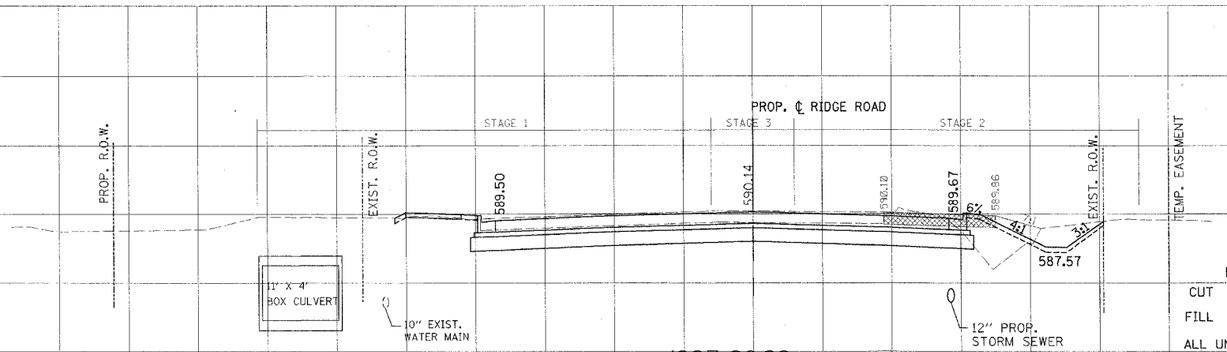

	PRESTAGE	STAGE 1	STAGE 2	STAGE 3
CUT	0.7	5.9	7.1	1.9
FILL	2.5	0.1	0.3	0.0

ALL UNITS ARE SQUARE YARDS

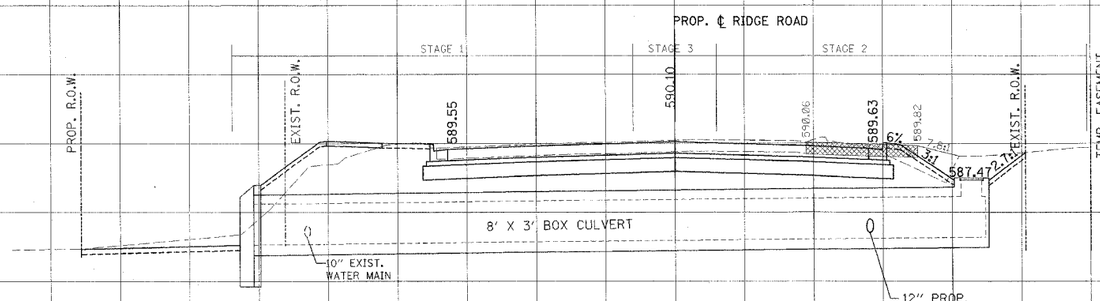

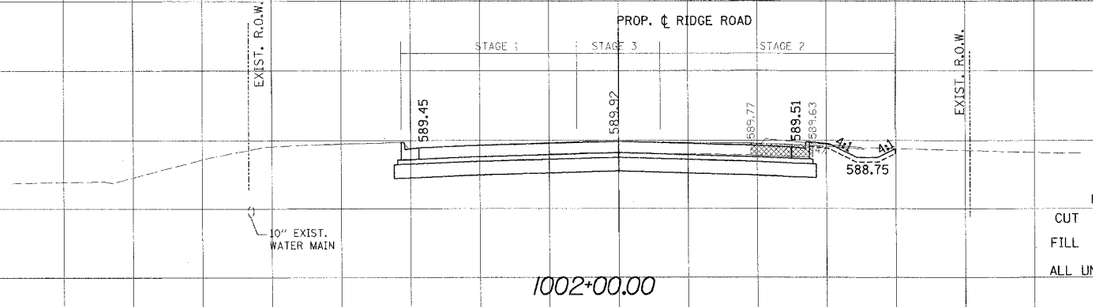

	PRESTAGE	STAGE 1	STAGE 2	STAGE 3
CUT	0.9	4.1	4.4	1.8
FILL	0.0	0.2	0.1	0.0

ALL UNITS ARE SQUARE YARDS

RIDGE ROAD CROSS-SECTIONS

TEMPORARY PAVEMENT

SCALE: 1:10 HORIZ. 1:5 VERT.