F.A.I. RTE.	SECTION	COUNTY	TOTAL SHEETS	SHEET NO.
80	(32, 47-41K	GRUNDY	243	208
STA.	TO STA.			
FED. ROAD DIST. NO.	ILLINOIS	FED. AID PROJECT		
CONTRACT NO. 66294				

	STAGE 1	STAGE 2
CUT	51.6	0.0
FILL	12.4	0.0

ALL UNITS ARE SQUARE YARDS

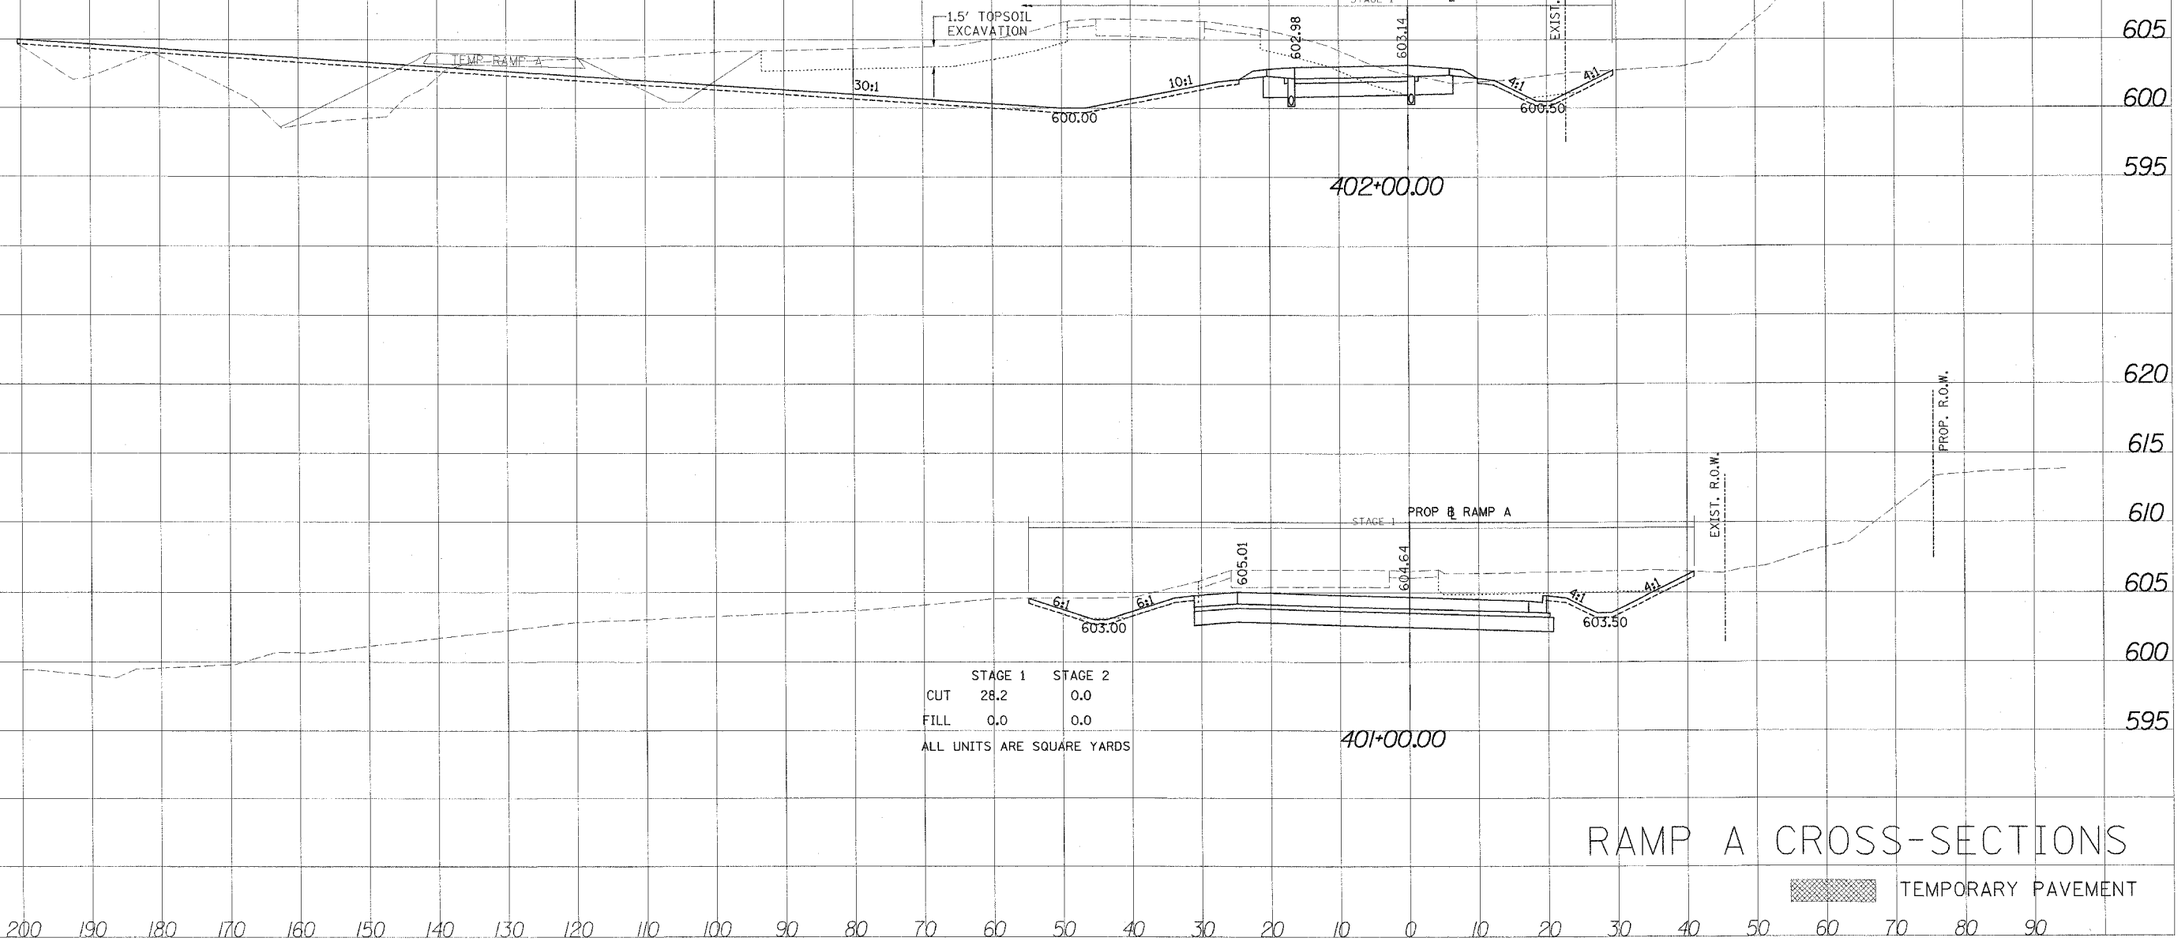

	STAGE 1	STAGE 2
CUT	28.2	0.0
FILL	0.0	0.0

ALL UNITS ARE SQUARE YARDS

RAMP A CROSS-SECTIONS

TEMPORARY PAVEMENT

SCALE: 1:10 HORIZ. 1:5 VERT.

FINAL SURVEY — NOTE BOOK — NO. — SURVEYED — PLOTTED — TEMPLATE — AREAS — AREAS CHECKED — DATE — BY

ORIGINAL SURVEY — NOTE BOOK — SURVEYED — PLOTTED — TEMPLATE — AREAS — AREAS CHECKED — DATE — BY

nschilling(Lisle_Rdwy)
02/09/2006 08:40:12 AM q:\ldot\9391_60minook01\s_ramp_xs.dgn