F.A.I. RTE.	SECTION	COUNTY	TOTAL SHEETS	SHEET NO.
80	(32, 47-4)K	GRUNDY	243	222
STA.		TO STA.		
FED. ROAD DIST. NO.	ILLINOIS	FED. AID PROJECT		

CONTRACT NO. 66294

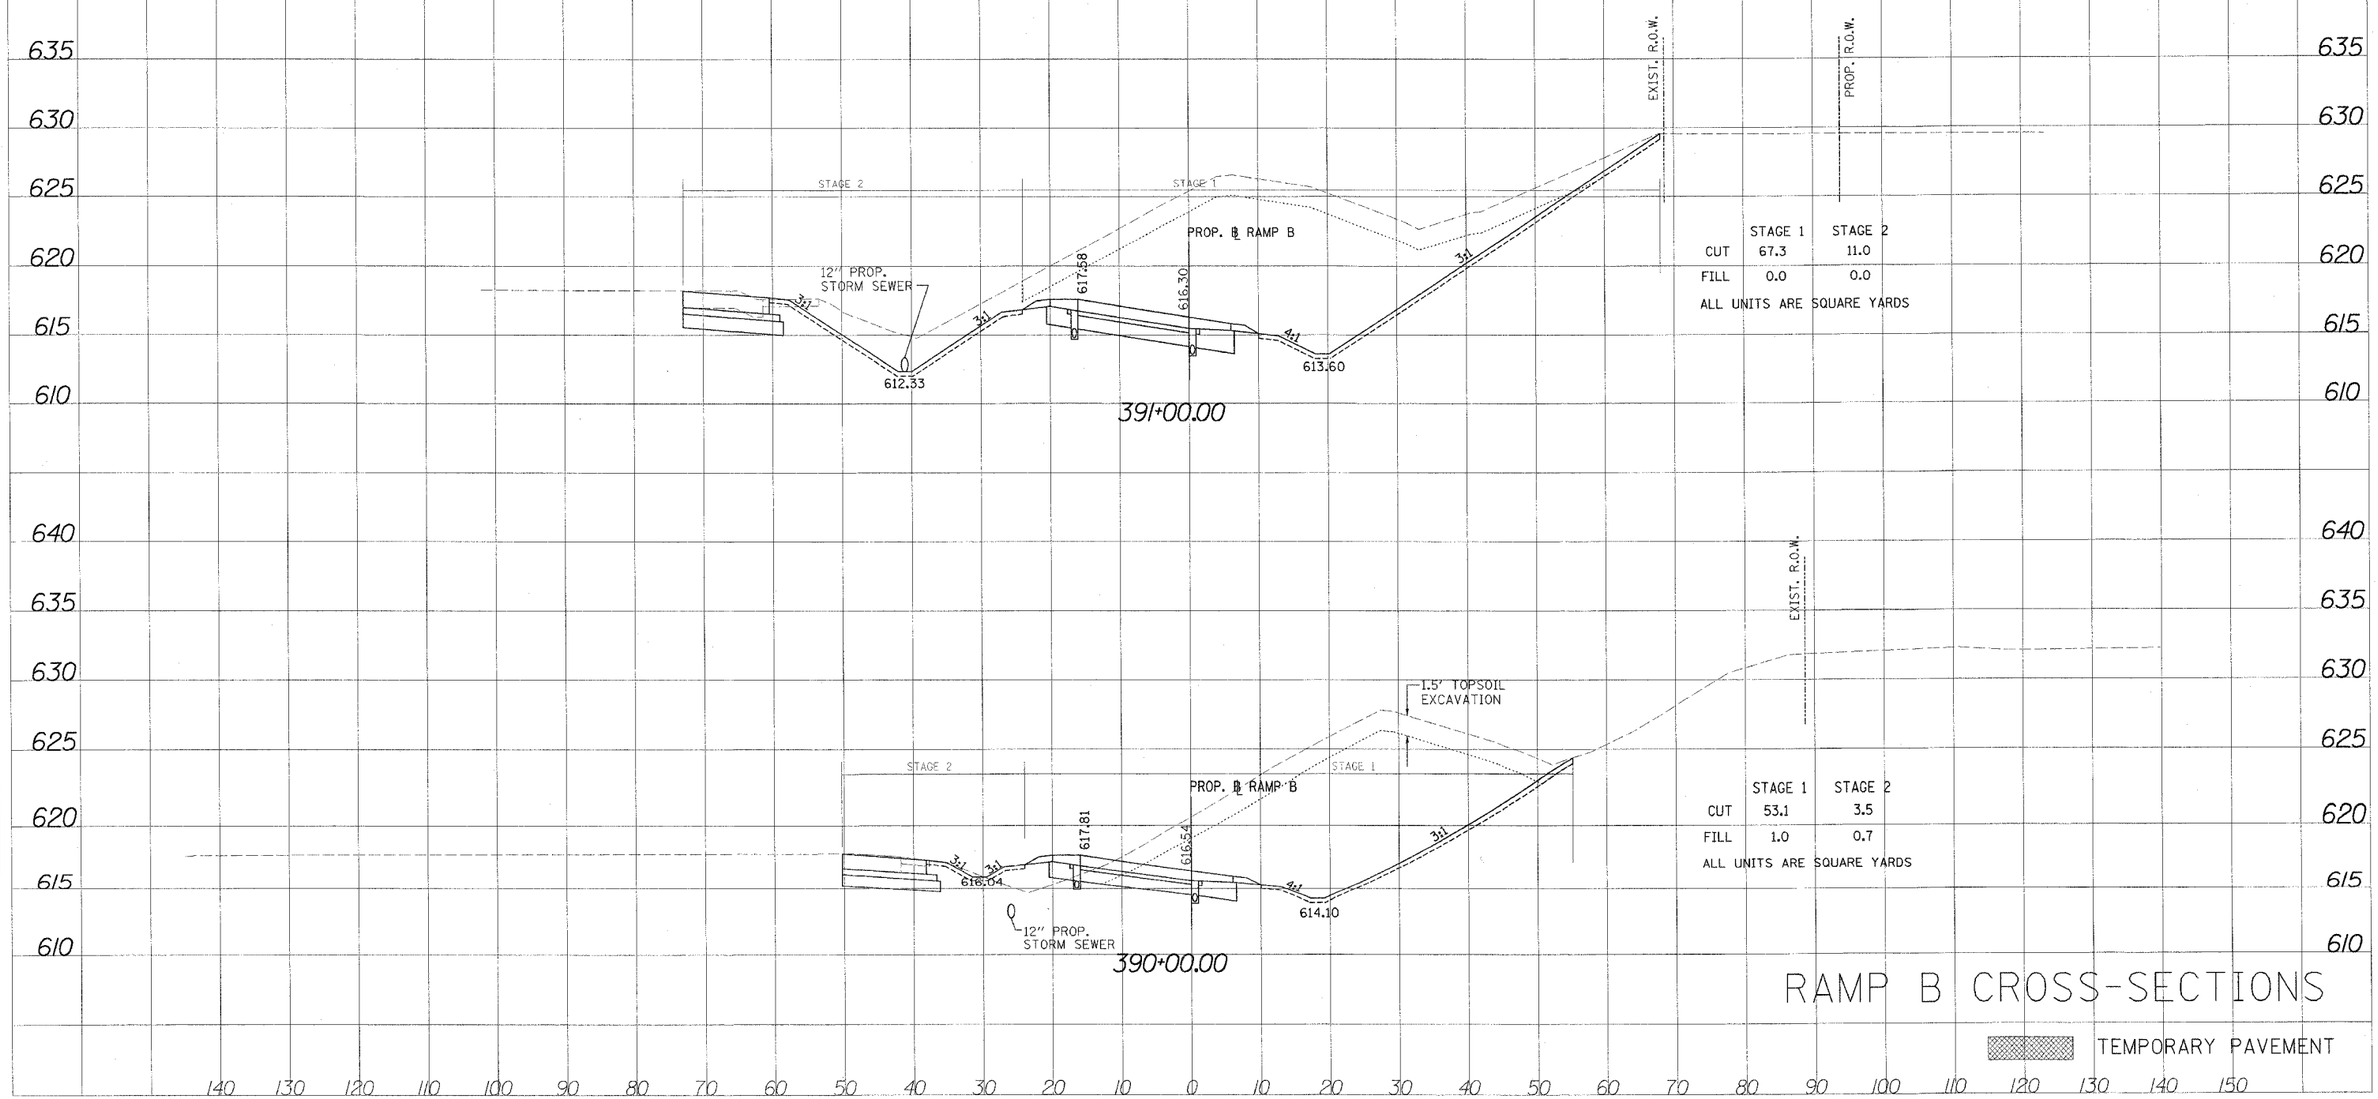

	STAGE 1	STAGE 2
CUT	67.3	11.0
FILL	0.0	0.0

ALL UNITS ARE SQUARE YARDS

	STAGE 1	STAGE 2
CUT	53.1	3.5
FILL	1.0	0.7

ALL UNITS ARE SQUARE YARDS

RAMP B CROSS-SECTIONS

TEMPORARY PAVEMENT

SCALE: 1:10 HORIZ. 1:5 VERT.