F.A.I. RTE.	SECTION	COUNTY	TOTAL SHEETS	SHEET NO.
80	(32, 47-4)K	GRUNDY	243	224
STA.		TO STA.		
FED. ROAD DIST. NO.	ILLINOIS	FED. AID PROJECT		
CONTRACT NO. 66294				

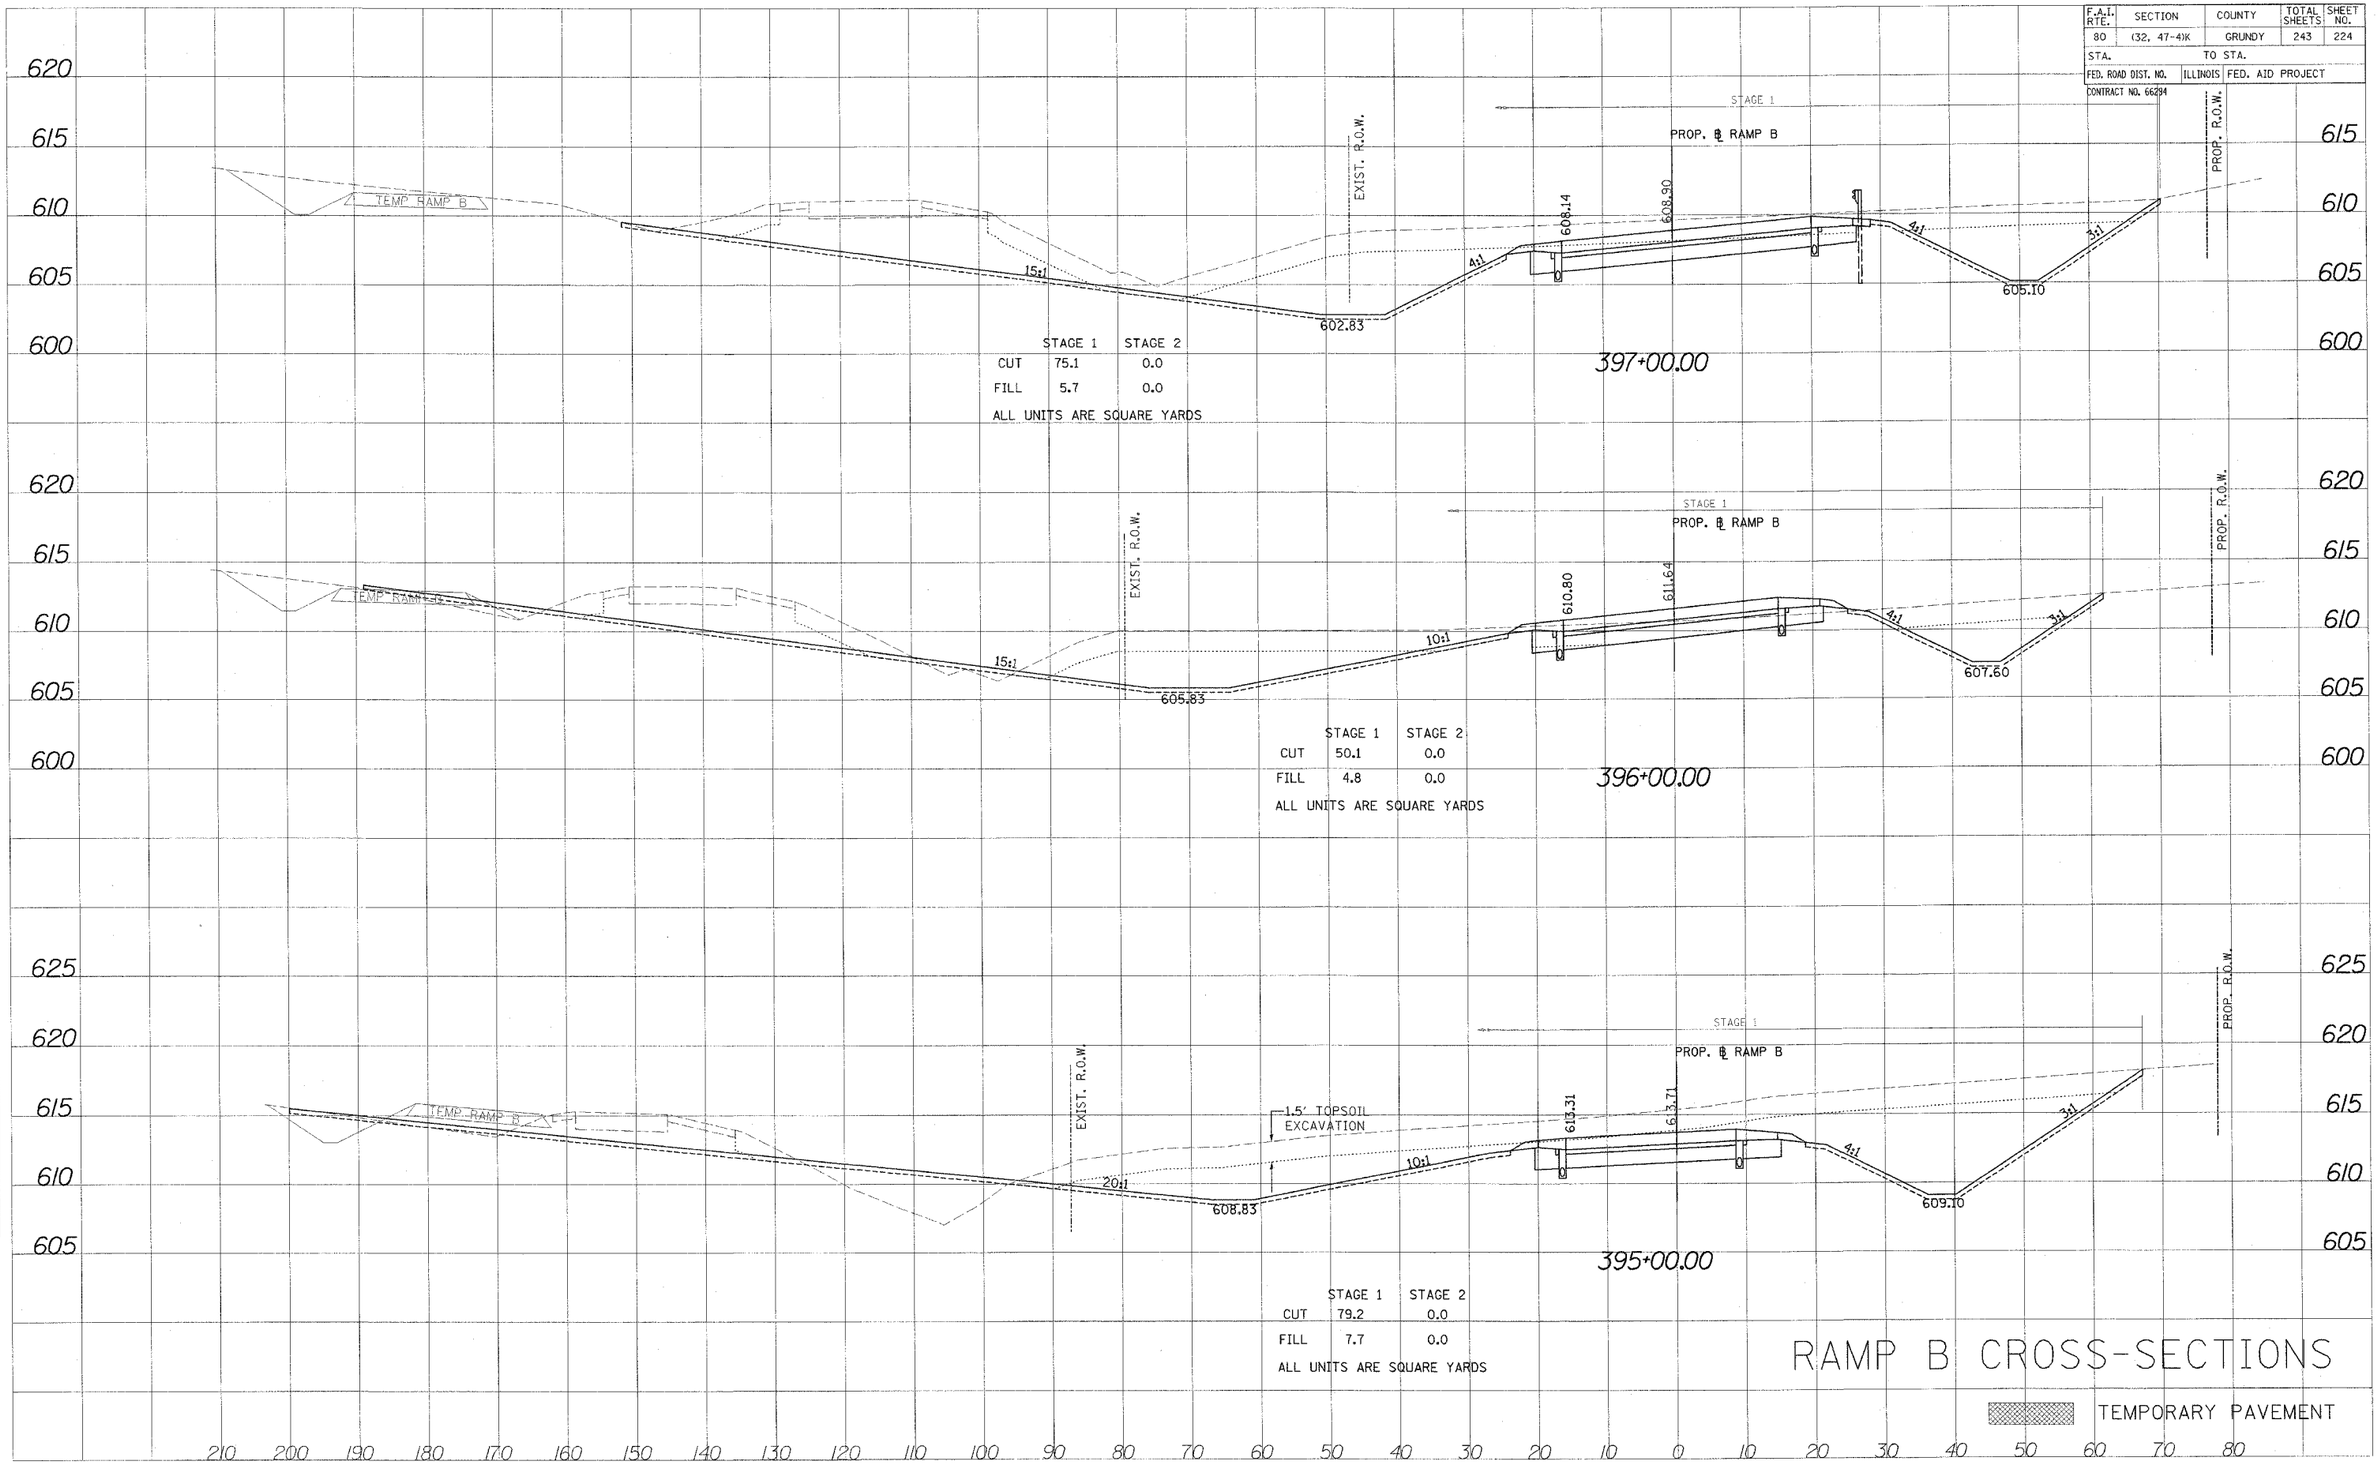

RAMP B CROSS-SECTIONS

TEMPORARY PAVEMENT

SCALE: 1:10 HORIZ. 1:5 VERT.

ORIGINAL SURVEY	SURVEYED	DATE
	PLOTTED	BY
NOTE BOOK	TEMP. AVE.	
NO.	AREAS	
	AREAS CHECKED	

FINAL SURVEY	SURVEYED	DATE
	PLOTTED	BY
NOTE BOOK	TEMP. AVE.	
NO.	AREAS	
	AREAS CHECKED	