F.A. RTE.	SECTION	COUNTY	TOTAL SHEETS	SHEET NO.
*	**	LASALLE	95	55
STA. 2402+90.15		TO STA. 2405+90		
FED. ROAD DIST. NO. _	ILLINOIS	FED. AID PROJECT		

* FAP ROUTE 653 (ROUTE 18 COUPLE)

** SECTION (7)R, RS-2; (8)R, RS-1

PLAN
NOTE BOOK NO. ____
SURVEYED ____
PLOTTED ____
ALIGNMENT CHECKED ____
RT. OF WAY CHECKED ____
CADD FILE NAME ____
BY ____ DATE ____

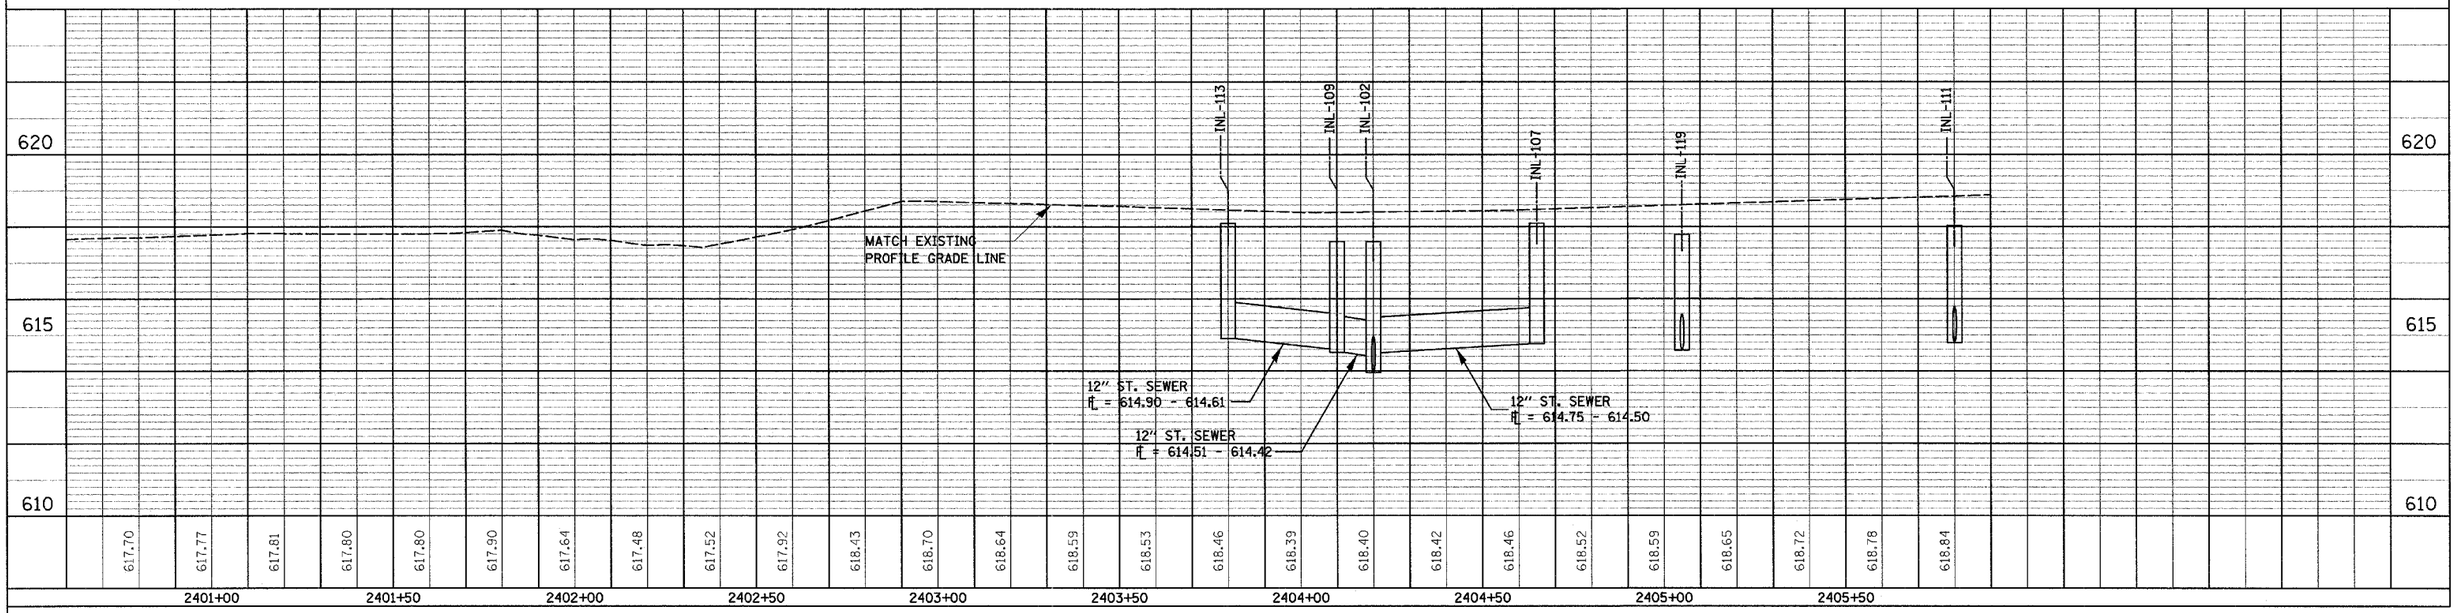

DRAINAGE AND UTILITY SHEET FOR WASSON ST. SEWER – STA. 2402+90.15 TO STA. 2405+90 LT.

PROFILE
NOTE BOOK NO. ____
SURVEYED ____
PLOTTED ____
GRADES CHECKED ____
B.M. NOTED ____
STRUCTURE NOTATNS CHKD ____
BY ____ DATE ____

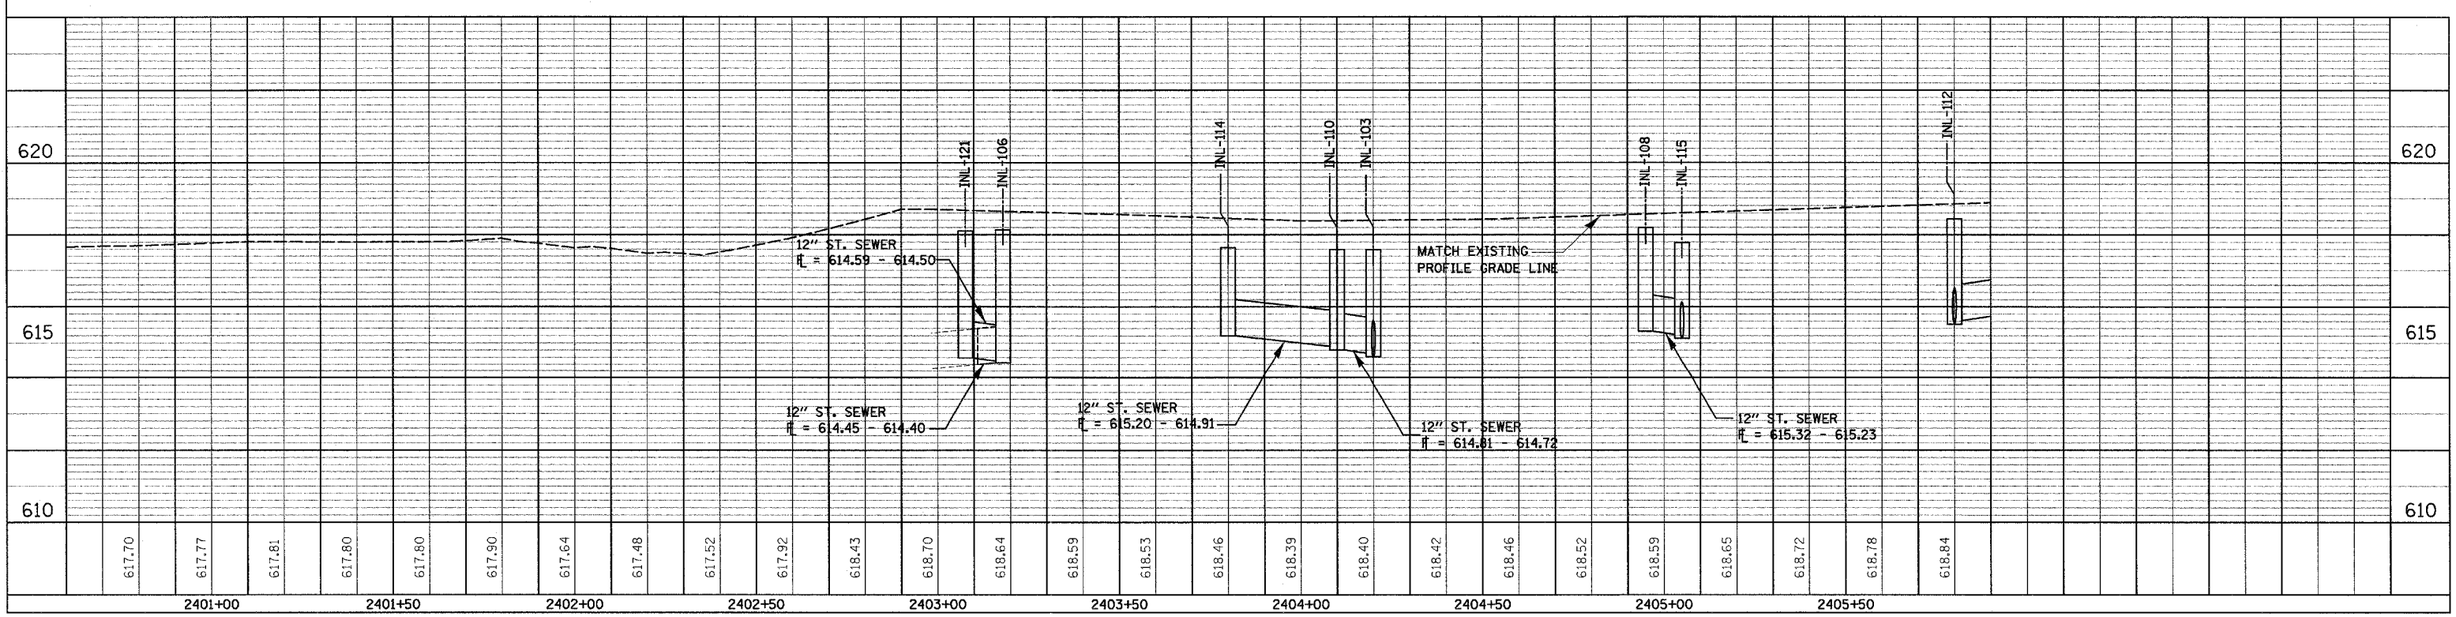

DRAINAGE AND UTILITY SHEET FOR WASSON ST. SEWER – STA. 2402+90.15 TO STA. 2405+90 RT.