CONTRACT NO. 68356

F.A. RTE.	SECTION	COUNTY	TOTAL SHEETS	SHEET NO.
313	103N-1,TS	WARREN		72
STA.		TO STA.		
FED. ROAD DIST. NO.	ILLINOIS	FED. AID PROJECT		

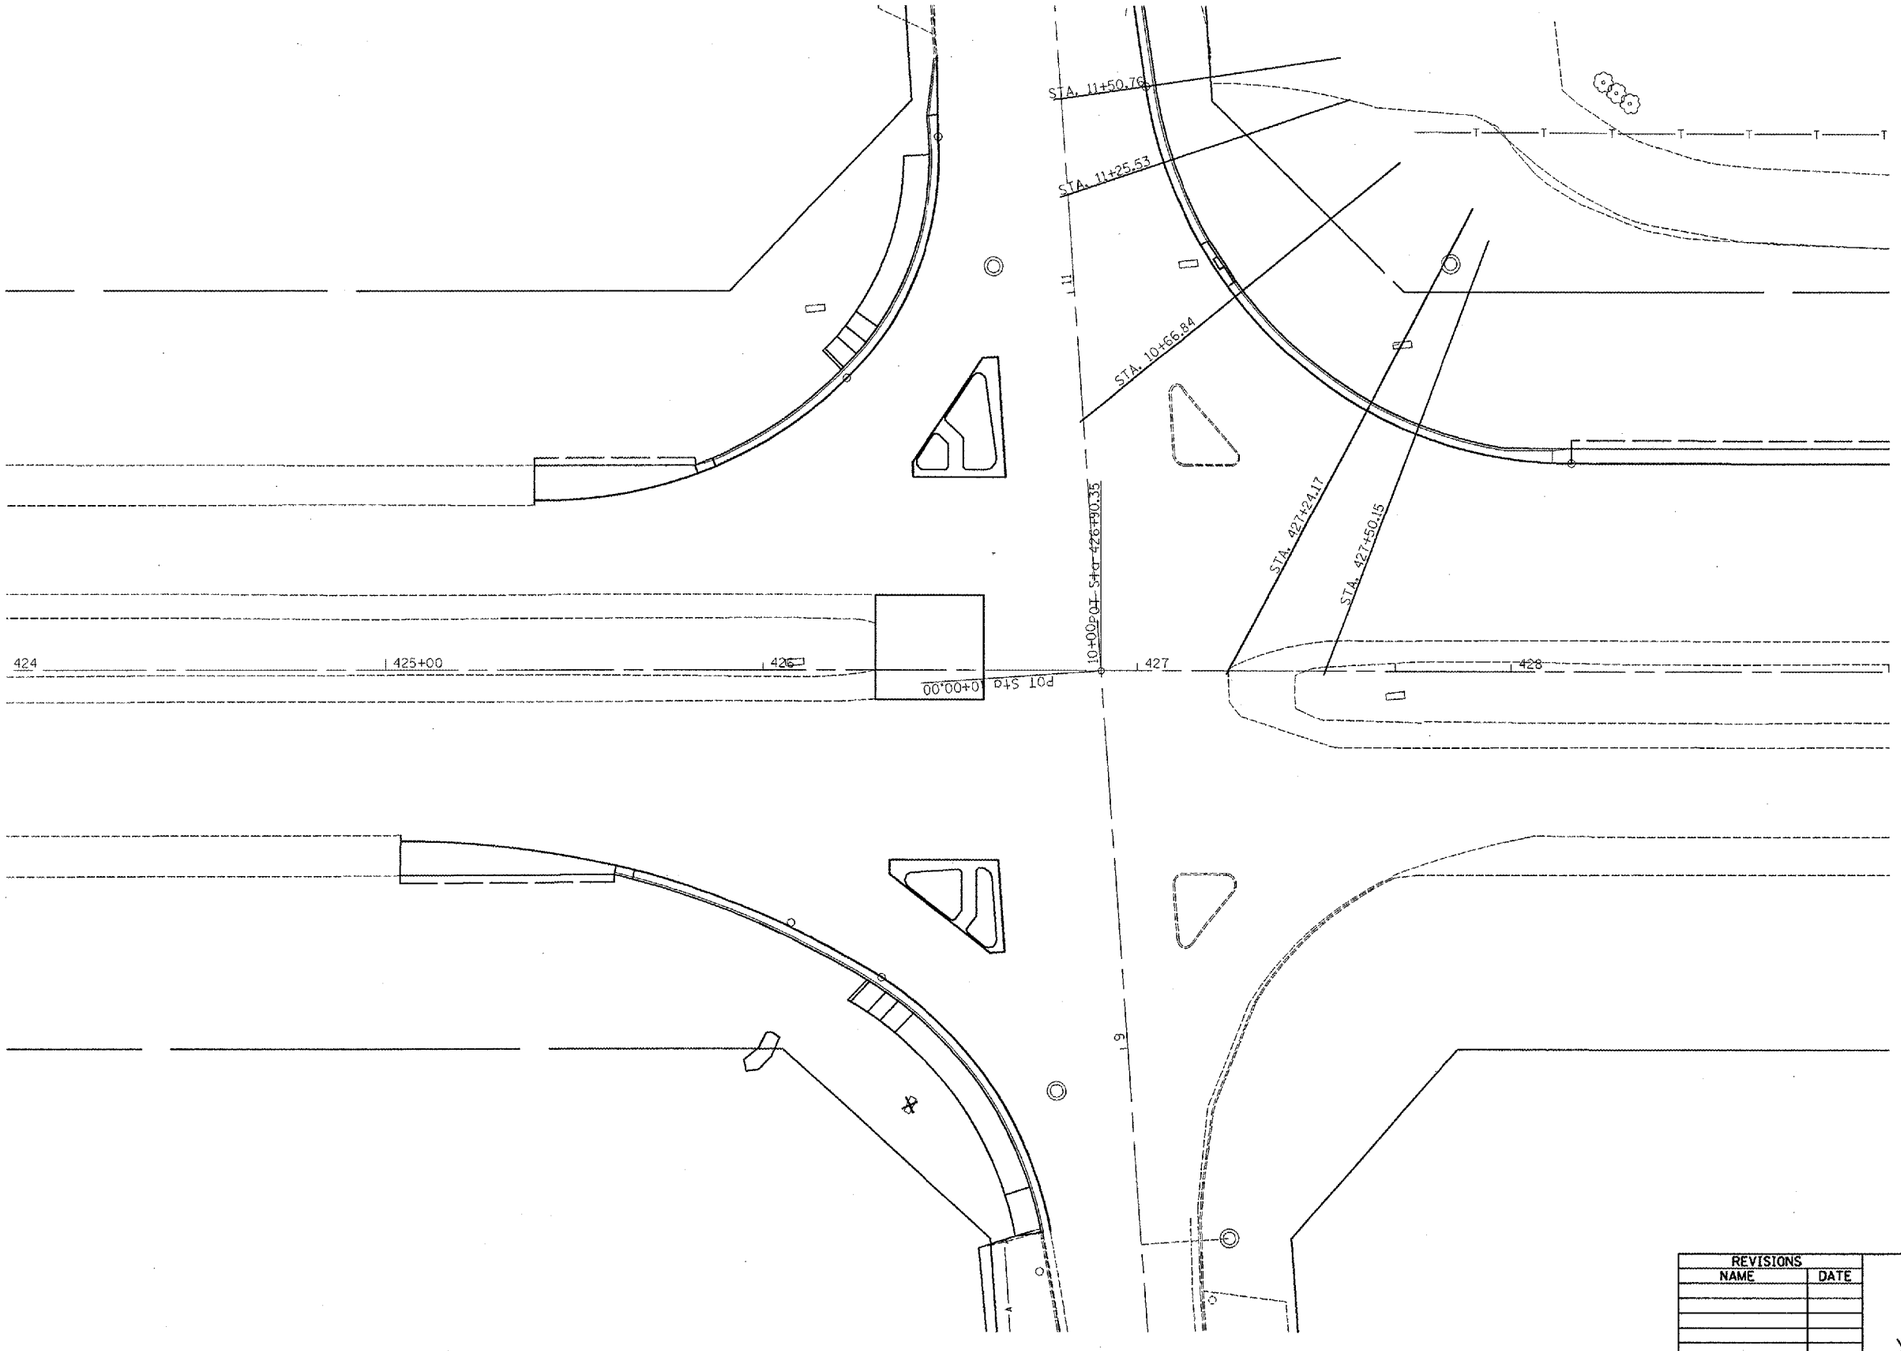

REVISIONS	
NAME	DATE

ILLINOIS DEPARTMENT OF TRANSPORTATION

NE RADIUS X-SECTION LOCATIONS

SCALE: VERT. HORIZ.

DATE

DRAWN BY

CHECKED BY

PLOT DATE = 2/10/2006
FILE NAME = o:\projects\monmouth2\propplanshts_6th.dgn
PLOT SCALE = 40.0000 ' / IN.
USER NAME = russellsm