68379

F.A.S. RTE.	SECTION	COUNTY	TOTAL SHEETS	SHEET NO.
380	*	KNOX	35	12
STA. 1848+00	TO STA. 1854+00			
* D4 CULVERT EXT/REPAIR 2006				

N

REGRADE EXISTING DITCH
BACK TO STA. 1851+70.00,
W/ 10:1 SIDE SLOPES
69.00' LT. ,ELEV. 586.5

+15.00 75.00'
+65.00 75.00'
+15.00 60.00'
TEMPORARY EASEMENT
FLOW
+00.00 65.00'
+00.00 50.00'
STONE RIPRAP, CLASS A4
10'
FENCE REMOVAL
+40.00 30.00'
5'
PROPOSED R.O.W.
+25.00 30.00'
CONST. LIMITS
+65.00 33.00'
CONST. LIMITS
+25.00 30.00'
+45.00 30.00'
EXIST R.O.W. (30')
CONCRETE REMOVAL
EXISTING 4'x4' BOX CULVERT @ 1850+03.98
1849
1850
1851
1852
1853
1854
CONCRETE COLLAR
CONCRETE COLLAR
PROPOSED CAST-IN PLACE 4'x4' REINFORCED CONCRETE BOX CULVERT EXTENSION (SEE DETAIL)
CONCRETE REMOVAL
FENCE REMOVAL
EXIST R.O.W. (30')
(Genesee Tel.)
EXIST R.O.W. (30')
FO
+70.00 30.00'
CONST. LIMITS
+10.00 30.00'
STONE RIPRAP, CLASS A4
TEMPORARY EASEMENT
+00.00 65.00'
+50.00 65.00'
FLOW
REGRADE EXISTING DITCH
BACK TO ±STA. 1849+58.00,
W/ 10:1 SIDE SLOPES
48' RT. ELEV. ±591.00

LEGEND

- PERIMETER EROSION BARRIER
- FENCE REMOVAL
- TREE REMOVAL

PLAN
SURVEYED
PLOTTED
CHECKED
NOTE BOOK
NO.
DATE
BY
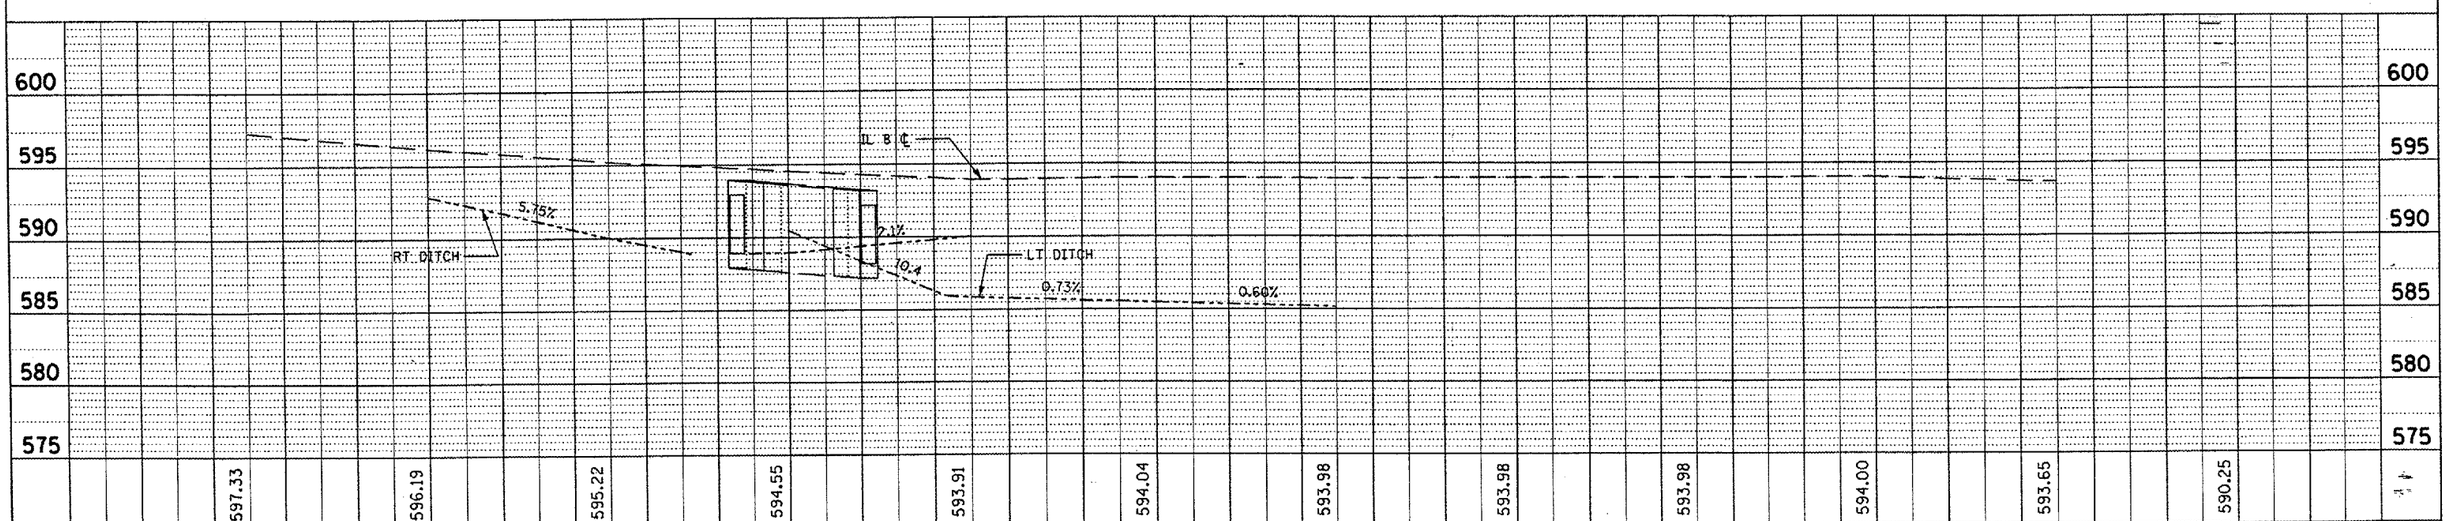
PROFILE
SURVEYED
PLOTTED
GRADES CHECKED
NOTE BOOK
NO.
STRUCTURE NOTATIONS CHKD
DATE
BY