CONTRACT NO. 72A12

F.A. RTE.	SECTION	COUNTY	TOTAL SHEETS	SHEET NO.
121	134RS-4	LOGAN	67	21
STA. 373+00.00		TO STA.379+00.00		
FED. ROAD DIST. NO. 6	ILLINOIS	FED. AID PROJECT		

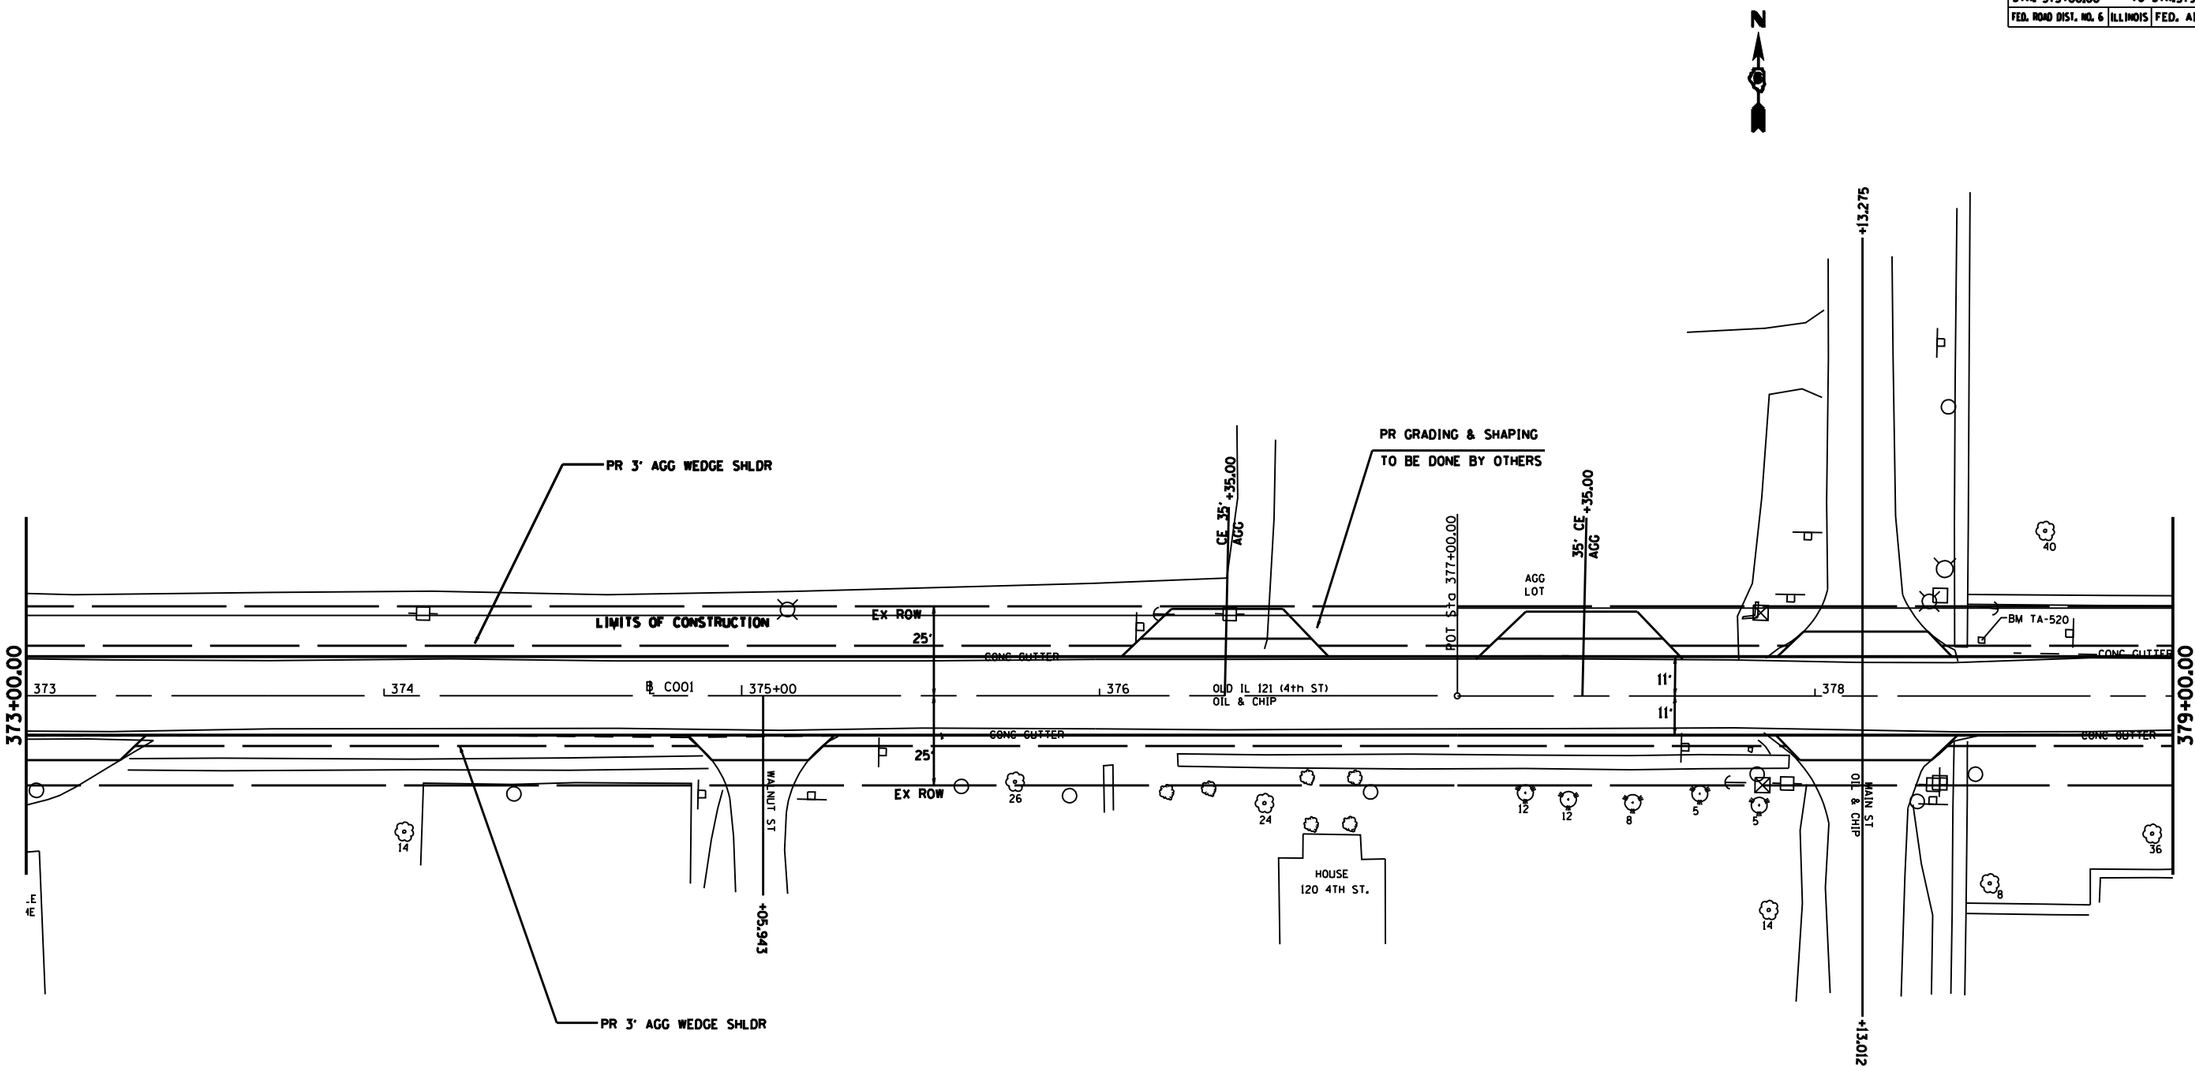

REVISIONS	
NAME	DATE

ILLINOIS DEPARTMENT OF TRANSPORTATION

PLAN VIEW
FOURTH STREET

SCALE: VERT. HORIZ.

DATE

DRAWN BY BDK

CHECKED BY JCN

PLOT DATE : 2/10/2006
FILE NAME : c:\projects\d650206\00pdfbatchprint.dgn
PLOT SCALE : 42.3529 ' / IN.
USER NAME : brenhamme

PLAN VIEW–FOURTH STREET