CONTRACT NO. 72A12

F.A. RTE.	SECTION	COUNTY	TOTAL SHEETS	SHEET NO.
121	134RS-4	LOGAN	67	25
STA. 385+00.00		TO STA. 391+00.00		
FED. ROAD DIST. NO. 6	ILLINOIS	FED. AID PROJECT		

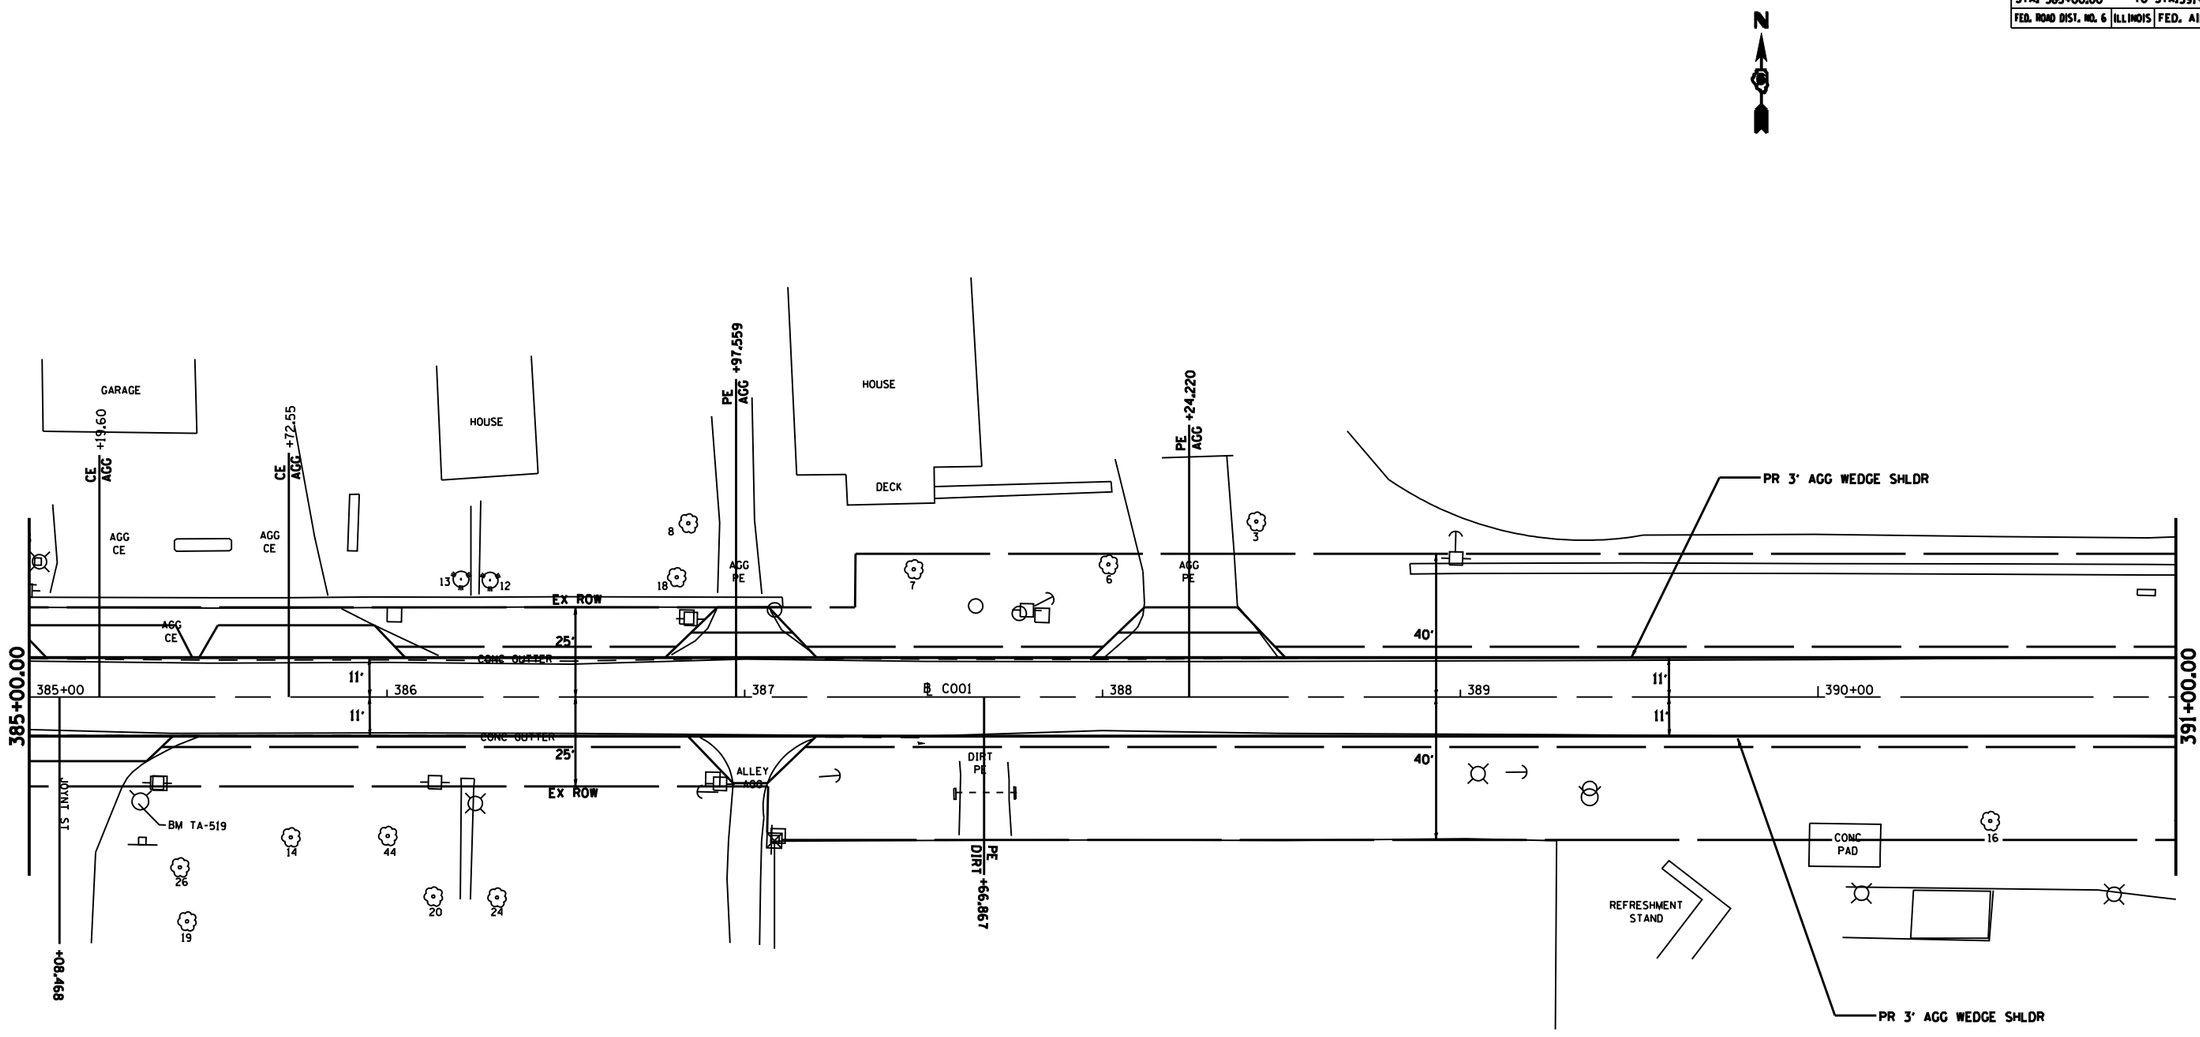

REVISIONS NAME	DATE

ILLINOIS DEPARTMENT OF TRANSPORTATION

PLAN VIEW FOURTH STREET

SCALE: VERT.
HORIZ.
DATE

DRAWN BY BDK
CHECKED BY JCN

PLOT DATE : 2/10/2006
FILE NAME : c:\projects\d0502805\d0sdfiles\chprintv.dgn
PLOT SCALE : 42.3529 ' / IN.
USER NAME : brandonk

PLAN VIEW–FOURTH STREET